1053

L. & S.—54 39

№ 32562

R.P.O. Vol 57 Fol. 653
C.T. Vol. 1959 Fol. 335

Ward of Charuma
County of Nariva
Cadastral Sheet H 2 B

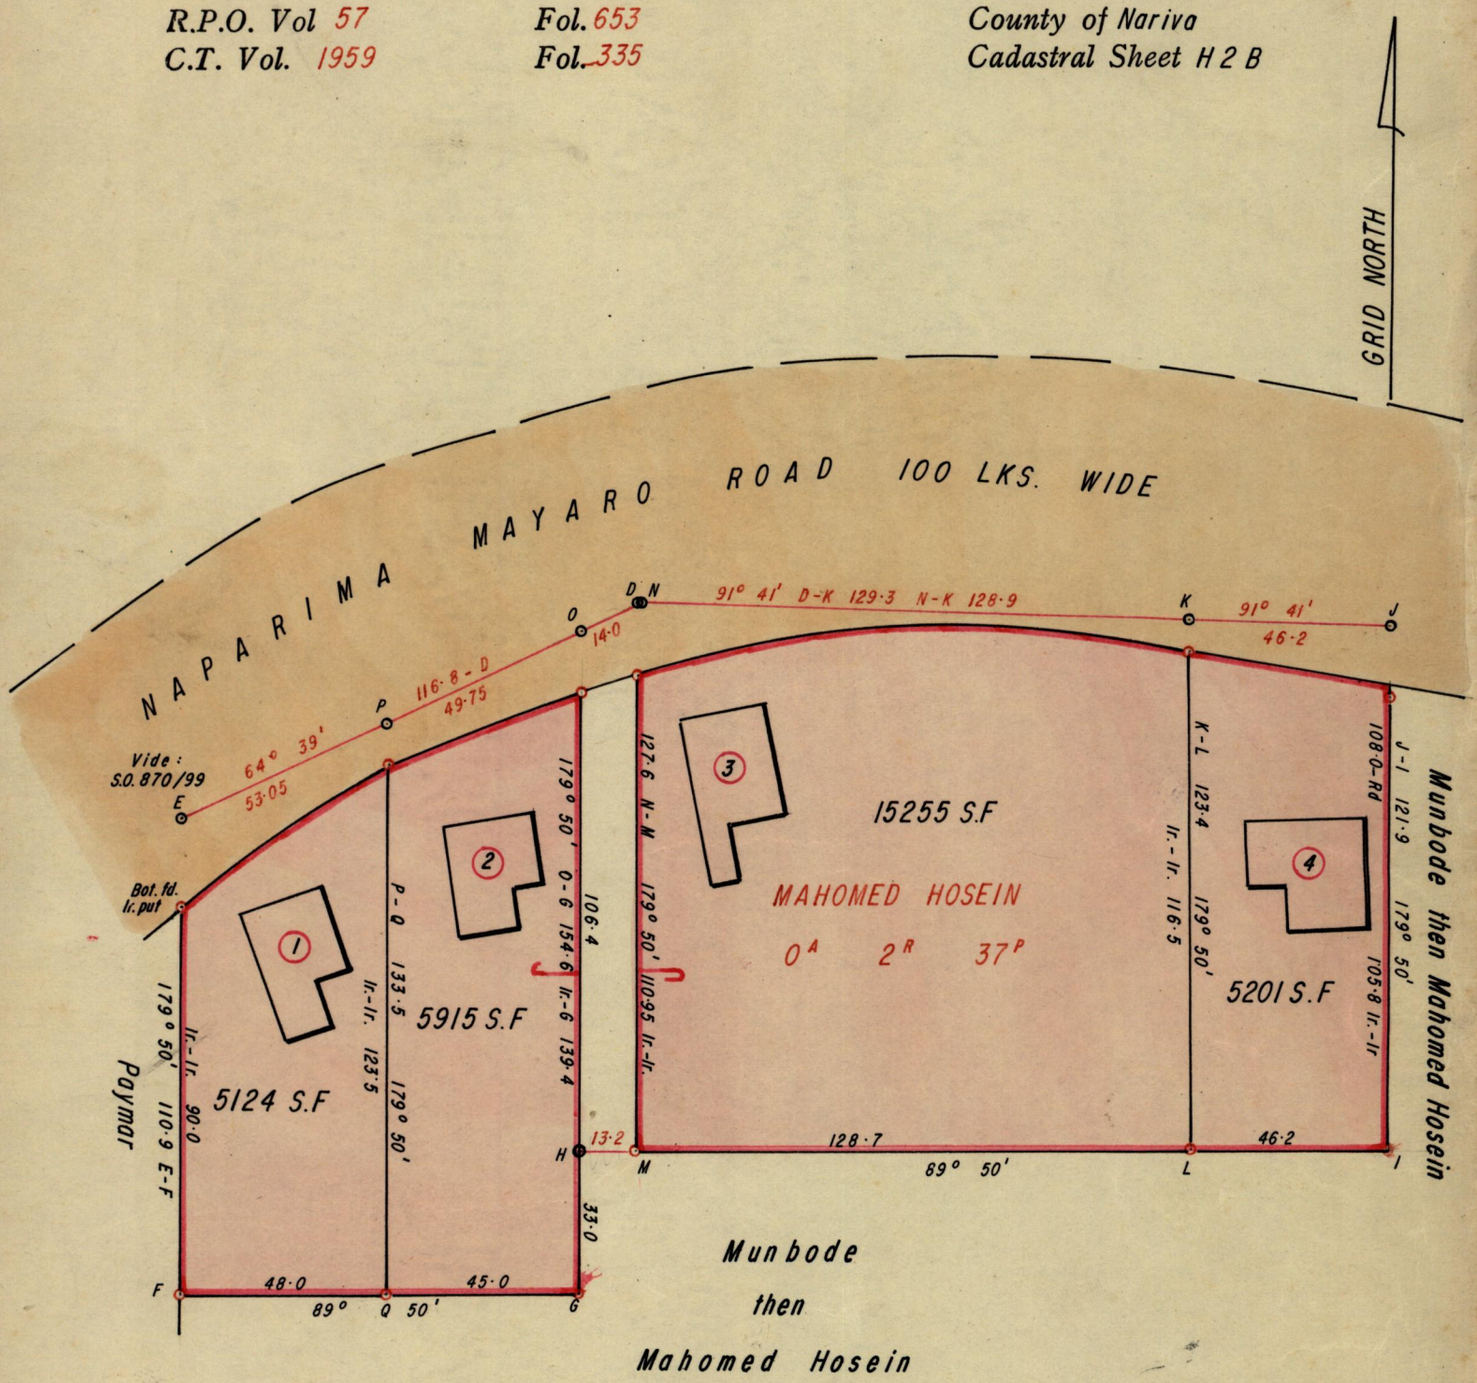

Approved .....
28. 4. 81. Director of Surveys

○ Denotes: Iron put except otherwise stated

SCALE 1:500

Note: To obtain compass bearings add/~~subtract~~ 10 minutes Distances are in feet

PLAN of 4 Parcels of land coloured pink in the Ward of Charuma
Containing together Thirtyone thousand four hundred and ninetyfive square feet
Surveyed by me, with due authority, in April 1968
I certify that I have complied with rule 76 under Section 14 (2) (d) of the Land Surveyors' Ordinance 1952, and that this plan is correct.

Checked by Hanker 28/4/81 .....

Entered ..... Land Surveyor, Trinidad ..... 6th March 19 81

G.P., Tr./To.—3478—10,000—4/69