R.P.O. Vol. 164 Fol. 277 1053

C.T. Vol. 2565 Fol. 305

Ward of Siparia.
County of St. Patrick.
Cadastral Sheet G. 18. H.
73 C.
2/d

762

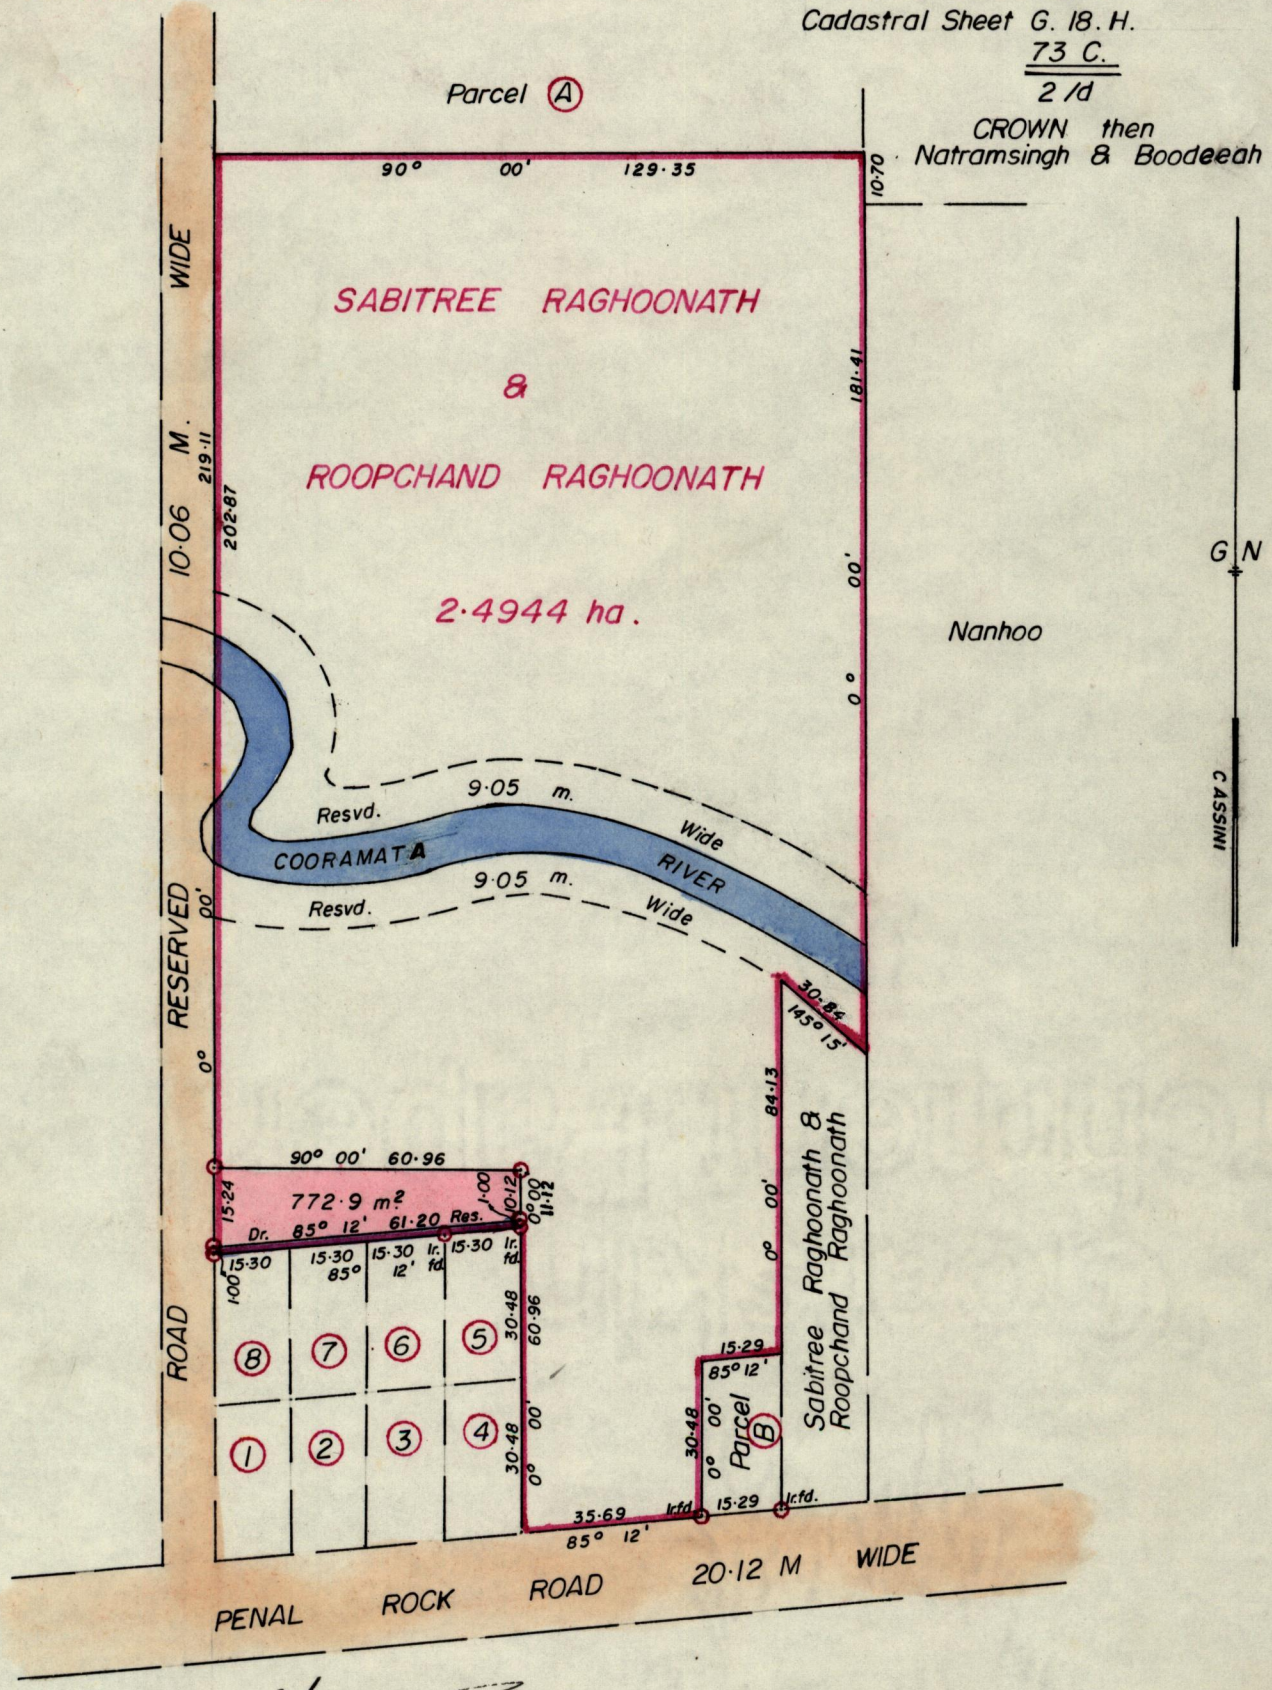

Approved .....
Director of Surveys
88·03·31

○ Denotes Iron put except stated.

SCALE 1:1500.

Note: To obtain compass bearing add/subtract 0 minutes

Distances are in metres.

PLAN of a Parcel of land coloured pink in the Ward of Siparia.
Containing seven hundred and seventy two point nine sq. metres.
Surveyed by me, with due authority, in May 1986.
I certify that I have complied with rule 76 under section 14 (2)(d) of the Land Surveyors' Ordinance 1952, and that this plan is correct.

Checked by ..... 22/3/88 .....

Entered .....

..... Gallicharan .....
Land Surveyor, Trinidad ... 20/6/1986 ...