L. & S.—54

1145

160

№ 22985

R.P.O. Vol. Fol.
C.T. Vol. 907 Fol. 75

Ward of Tobago
Parish ~~County~~ of St. Patrick
Cadastral Sheet I.21.B. 1E/6/a/3

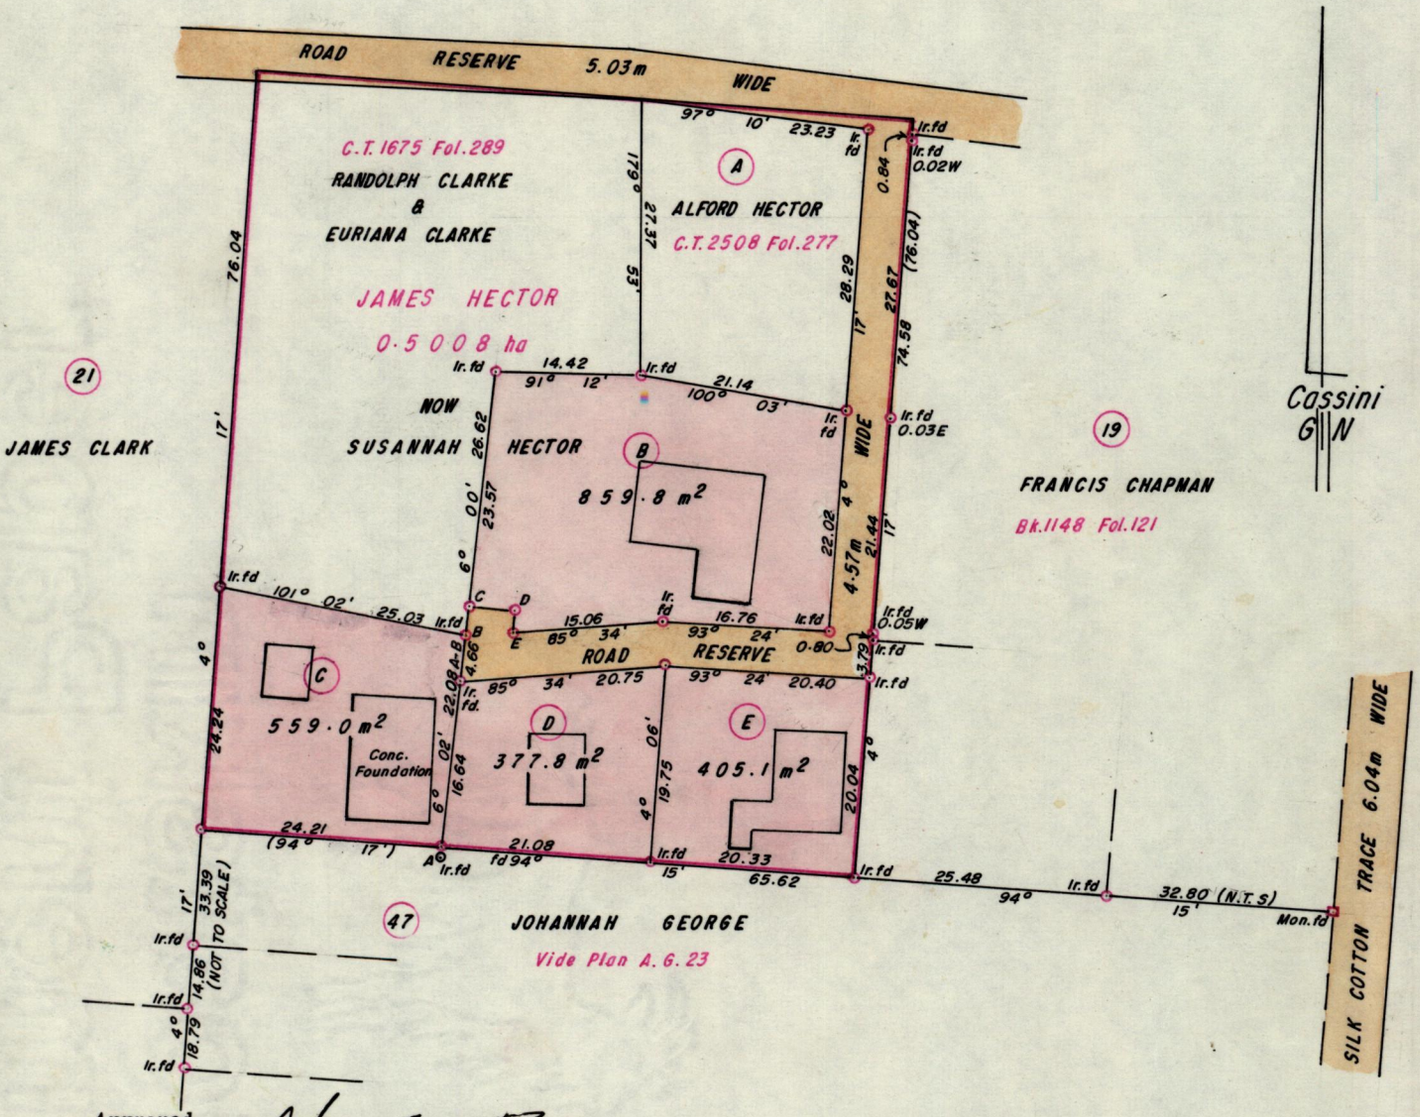

Approved .....
Director of Surveys
89.08.10

C - D	96°	00'	4.57
D - E	186°	00'	2.21

Bearings are based on solar observations

SCALE 1:750

○ Denotes Iron put except otherwise stated

Note: To obtain compass bearings add/subtract minutes

Distances are in Metres

PLAN of ~~6~~ 4 Parcels of land coloured pink in the Ward of Tobago
Containing together, two thousand, two hundred and one point seven square metres
Surveyed by me, with due authority, in April 1989
I certify that I have complied with rule 76 under section 14(2)(d) of the Land Surveyors' Ordinance 1952, and that this plan is correct.

Checked by GR 9/8/89 ..... Rawle Derrick .....

Entered ..... Land Surveyor, Trinidad July 31st 1989

G.P., Tr./To.—C3265—8,000—/86