R.P.O. Vol. 160 Fol. 255
C.T. Vol. 2682 Fol. 449 1145
Remaining Portion Plan
Vol. 695 Fol. 509

Ward of Charuma
County of Nariva
Cadastral Sheet D.25.J&F 55A / I/c

519

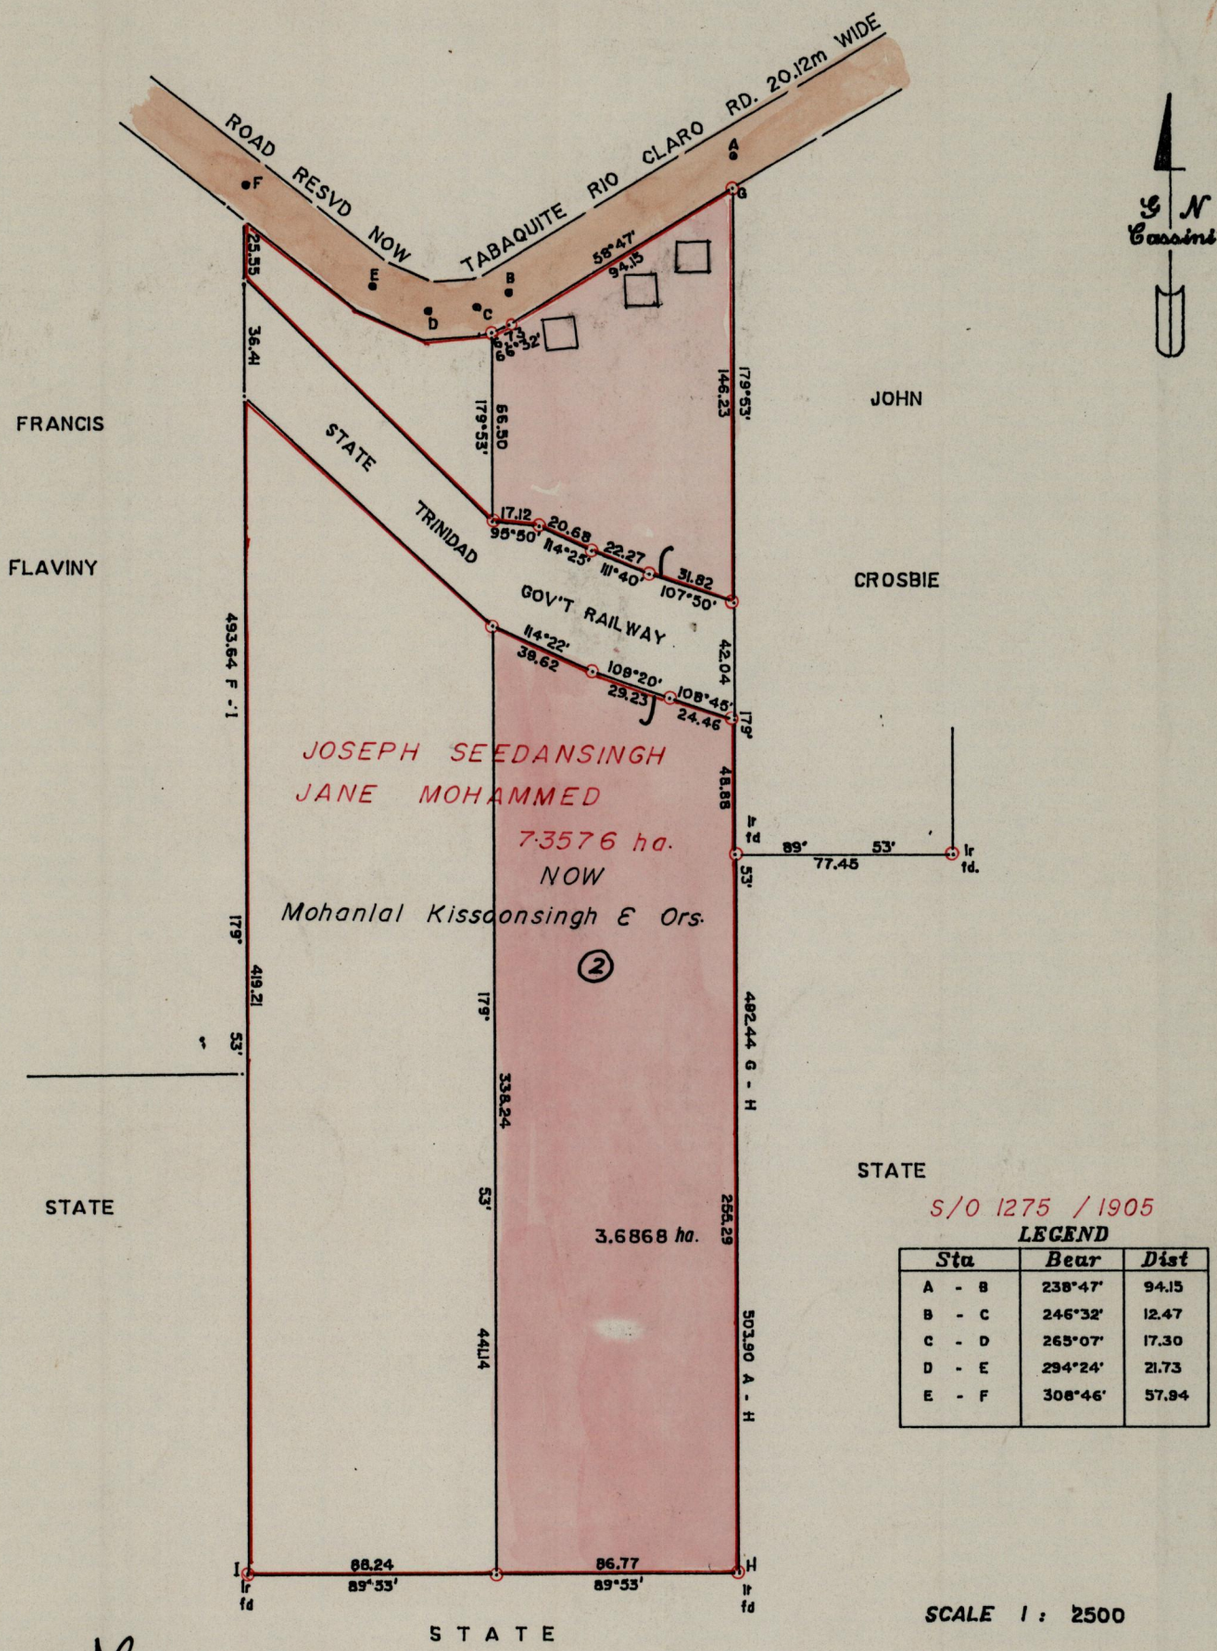

LEGEND

Sta	Bear	Dist
A - B	238°47'	94.15
B - C	246°32'	12.47
C - D	265°07'	17.30
D - E	294°24'	21.73
E - F	308°46'	57.94

Approved
Director of Surveys
95-06-12

Bearings are Cassini Grid based on Solar Observations

○ Denotes Iron put except where otherwise stated

Note : To obtain compass bearings add/subtract 7 minutes Distances are in metres.

PLAN of a Parcel of land coloured pink in the Ward of Charuma
Containing three point six eight six eight hectares
Surveyed by me, with due authority, in Sept. 1993
I certify that I have compiled with rule 76 under section 14(2)(d) of the Land Surveyors' Ordinance 1952, and that this plan is correct.

Checked by
Entered
Land Surveyor, Trinidad 12th September 1993