R.P.O. Vol. 12 Fol. 77
C.T. Vol. 3186 Fol. 11

Ward of Naparima
County of Victoria
Cadastral Sheet (G.9.M) 64.A. / 3/c,d.

1145 548

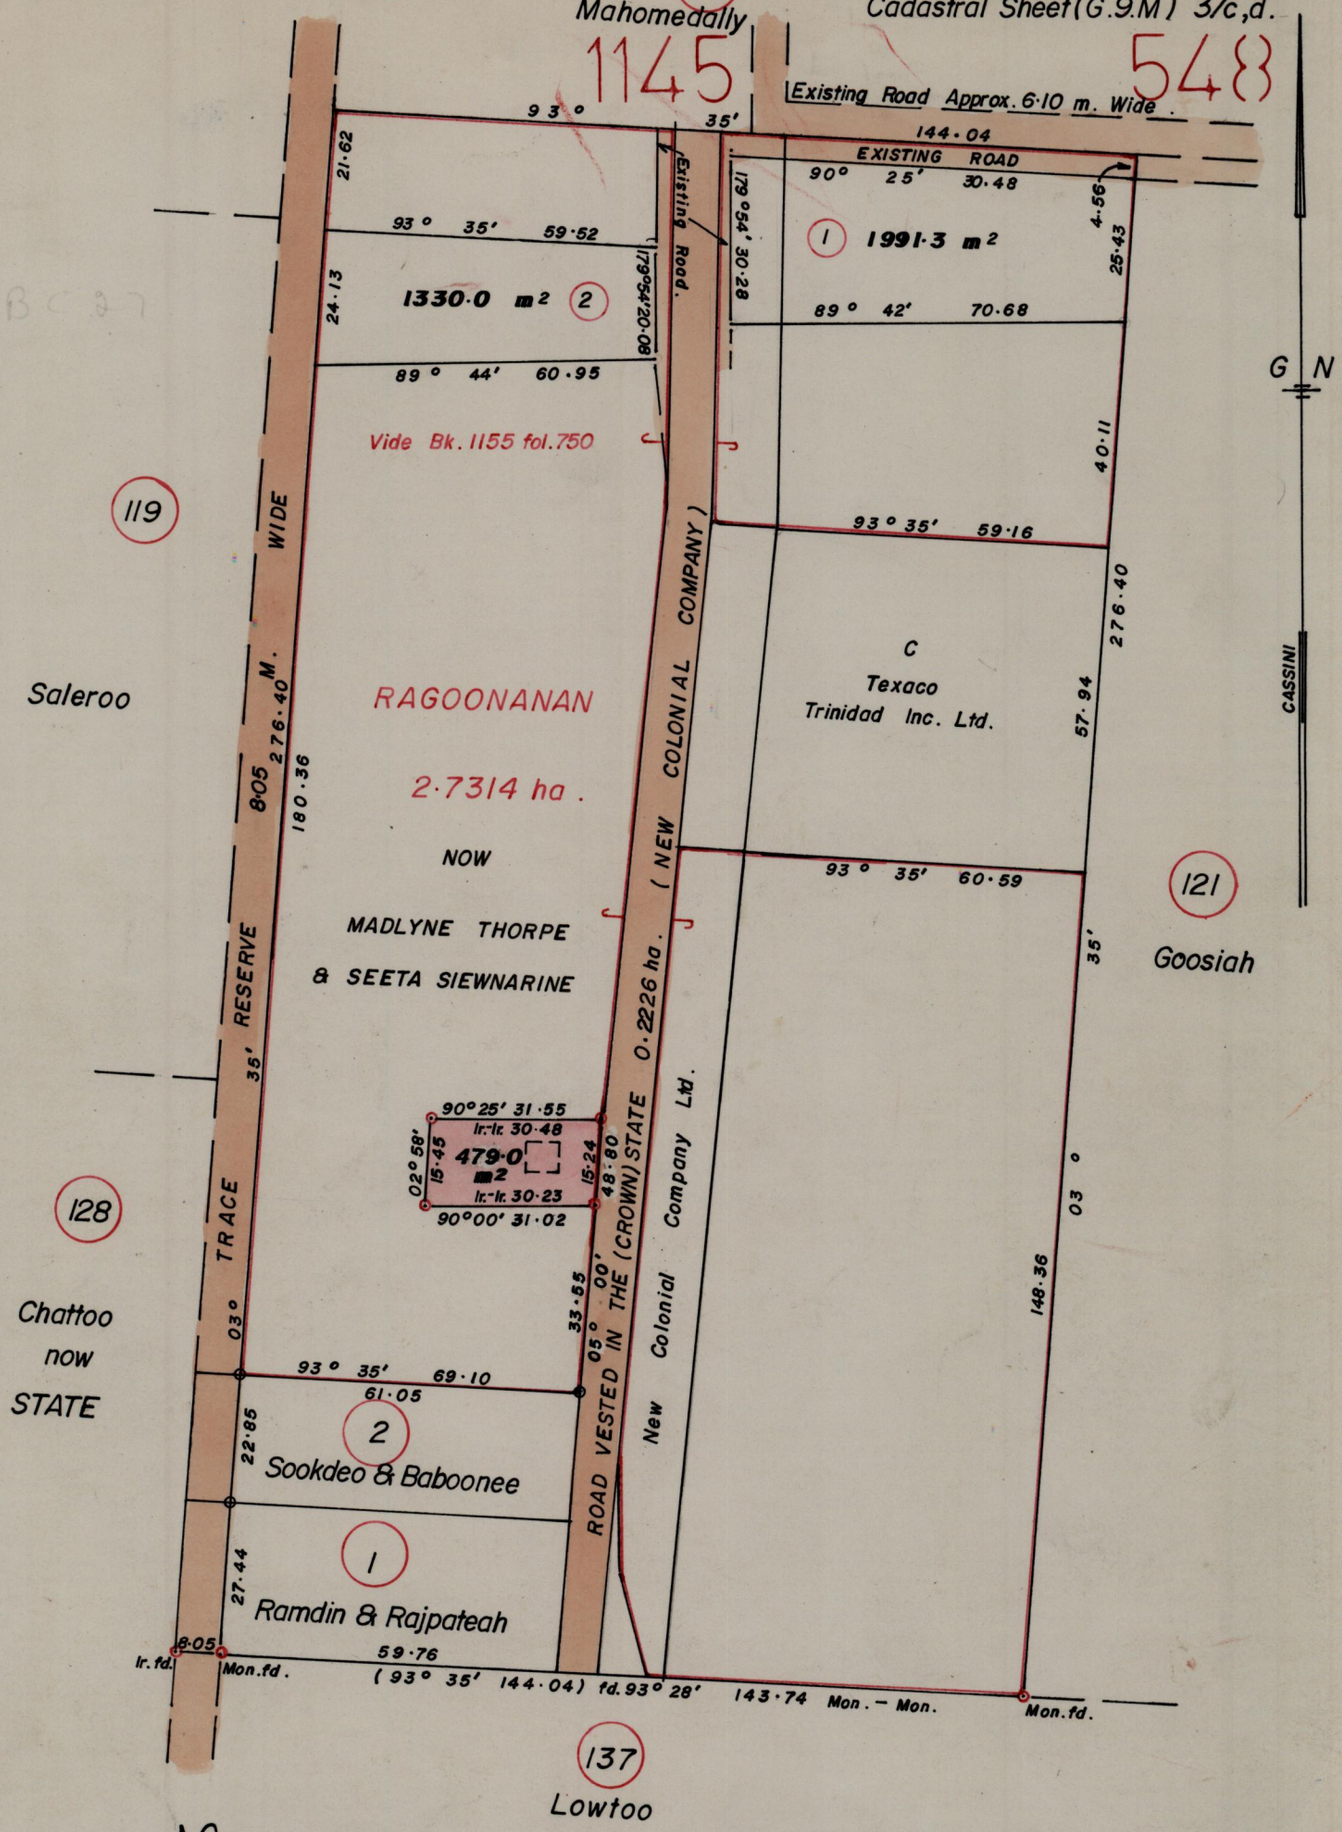

Approved .....
Director of Surveys
95·07·11

○ DENOTES IRON PUT EXCEPT STATED OTHERWISE.

SCALE 1:1250.

Note: Bearings are based on solar observations. Distances are in metres.

PLAN of a Parcel of land coloured pink in the Ward of Naparima.
Containing four hundred and seventy nine square metres.
Surveyed by me, with due authority, in February 1994.
I certify that I have complied with rule 76 under section 14(2)(d) of the Land Surveyors' Ordinance 1952, and that this plan is correct.

Checked by ..... 4/5/95 ..... Harvey S. Ramrekha
Entered ..... Land Surveyor, Trinidad & Tobago 14-02-1995