R.P.O. Vol. 54 Fol. 235 1145
C.T. Vol 2345 Fol. 77

Ward of Charuma 556
County of Nariva
Cadastral Sheet (H·2·A) 55B/3/c

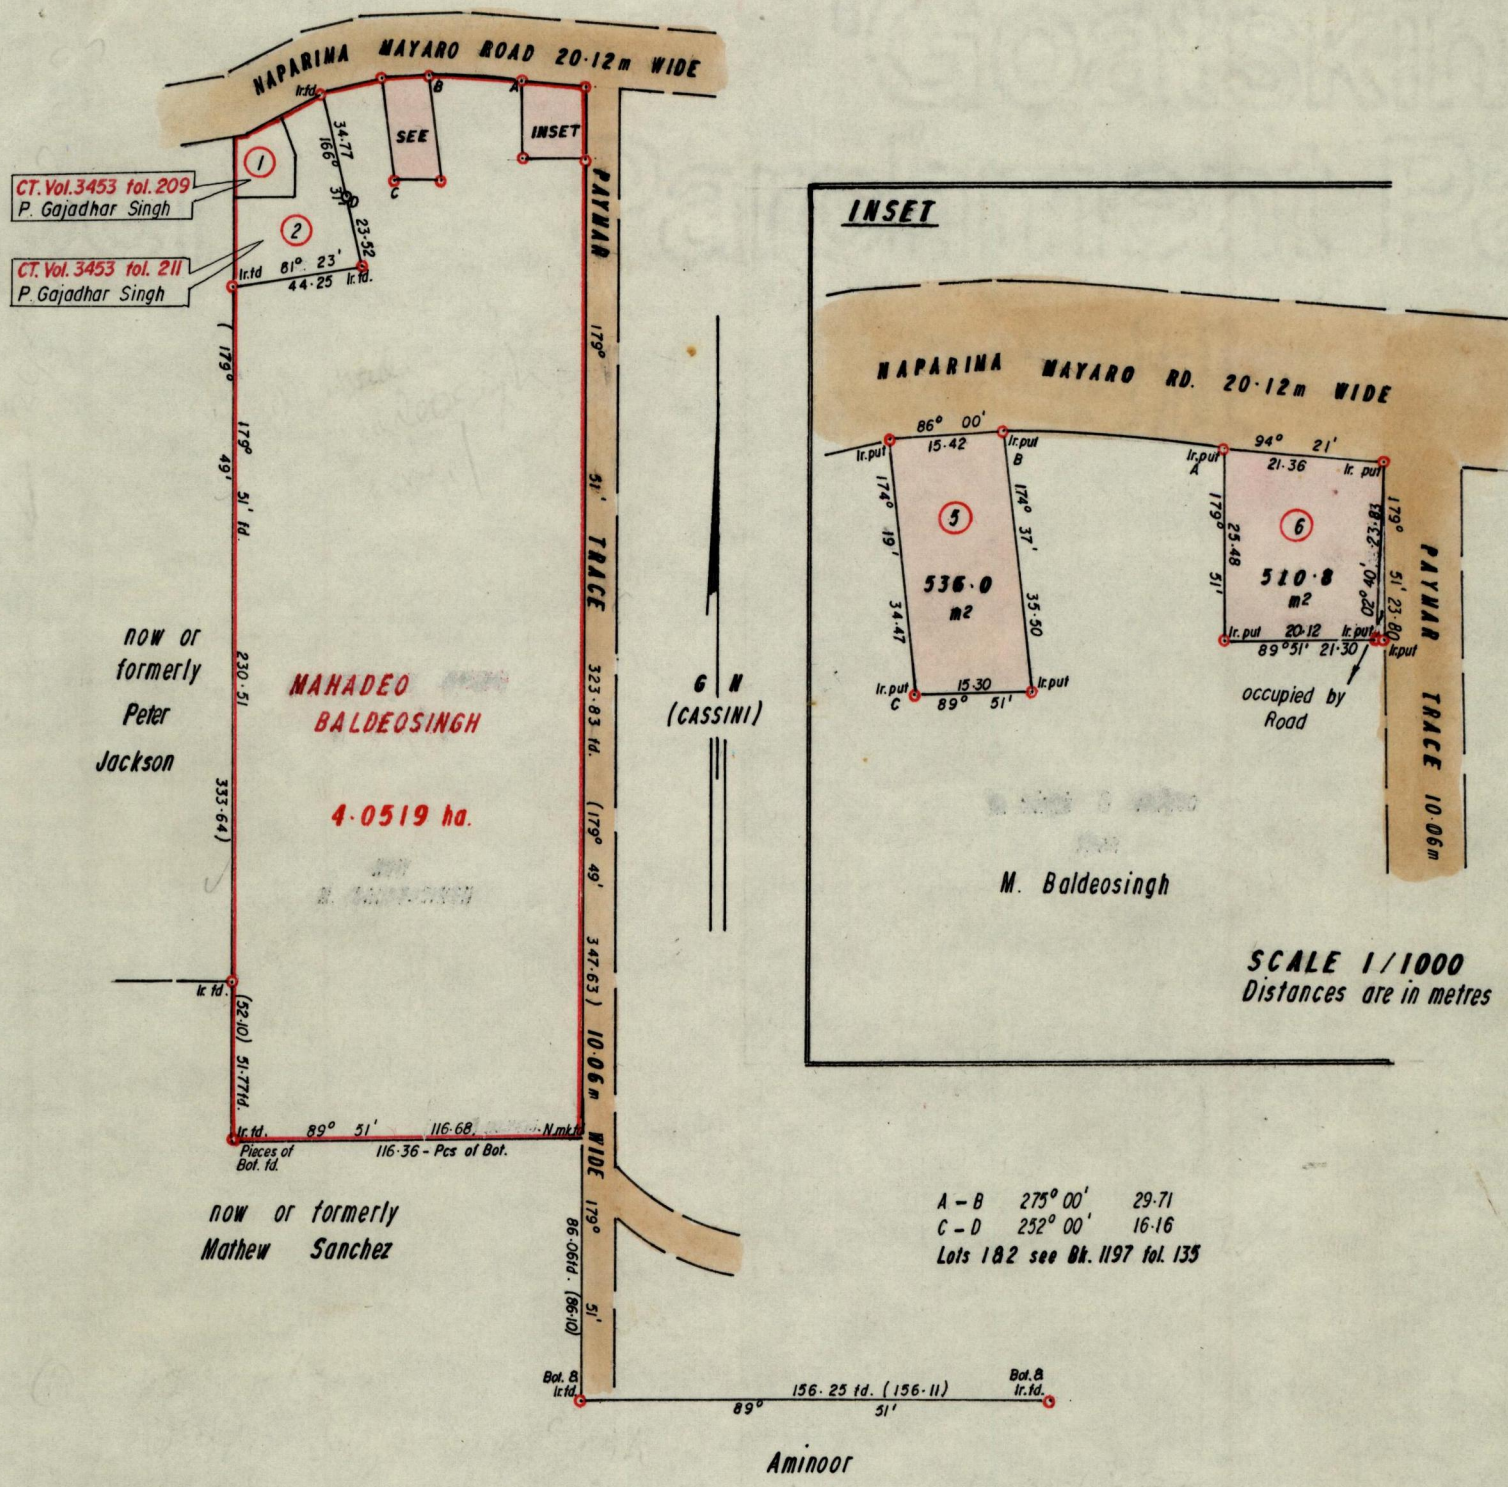

Approved.....
Director of Surveys
95·07·13

Bearings are based on Solar Observations.

SCALE 1/2500

Note : To obtain compass bearing substract add minutes Distance are in metres

PLAN of ~~1~~ 2 Parcels of land coloured pink in the Ward of Charuma

Containing together one thousand and forty six point eight square metres

Surveyed by me, with due authority, in February 1993

I certify that I have complied with rule 76 under section 14(2)(d) of the Land Surveyors' Ordinance 1952 and that this plan is correct.

Checked by..... 23/3/95 .....

Entered..... Land Surveyor, Trinidad and Tobago 15/3/1993