1145

L. & S.—54

567

№ 27050

R.P.O. Vol. 41 Fol. 363
C.T. Vol. 3500 Fol. 21

Ward of Savana Grande
County of Victoria
Cadastral Sheet G.10.E. 64B/2/c

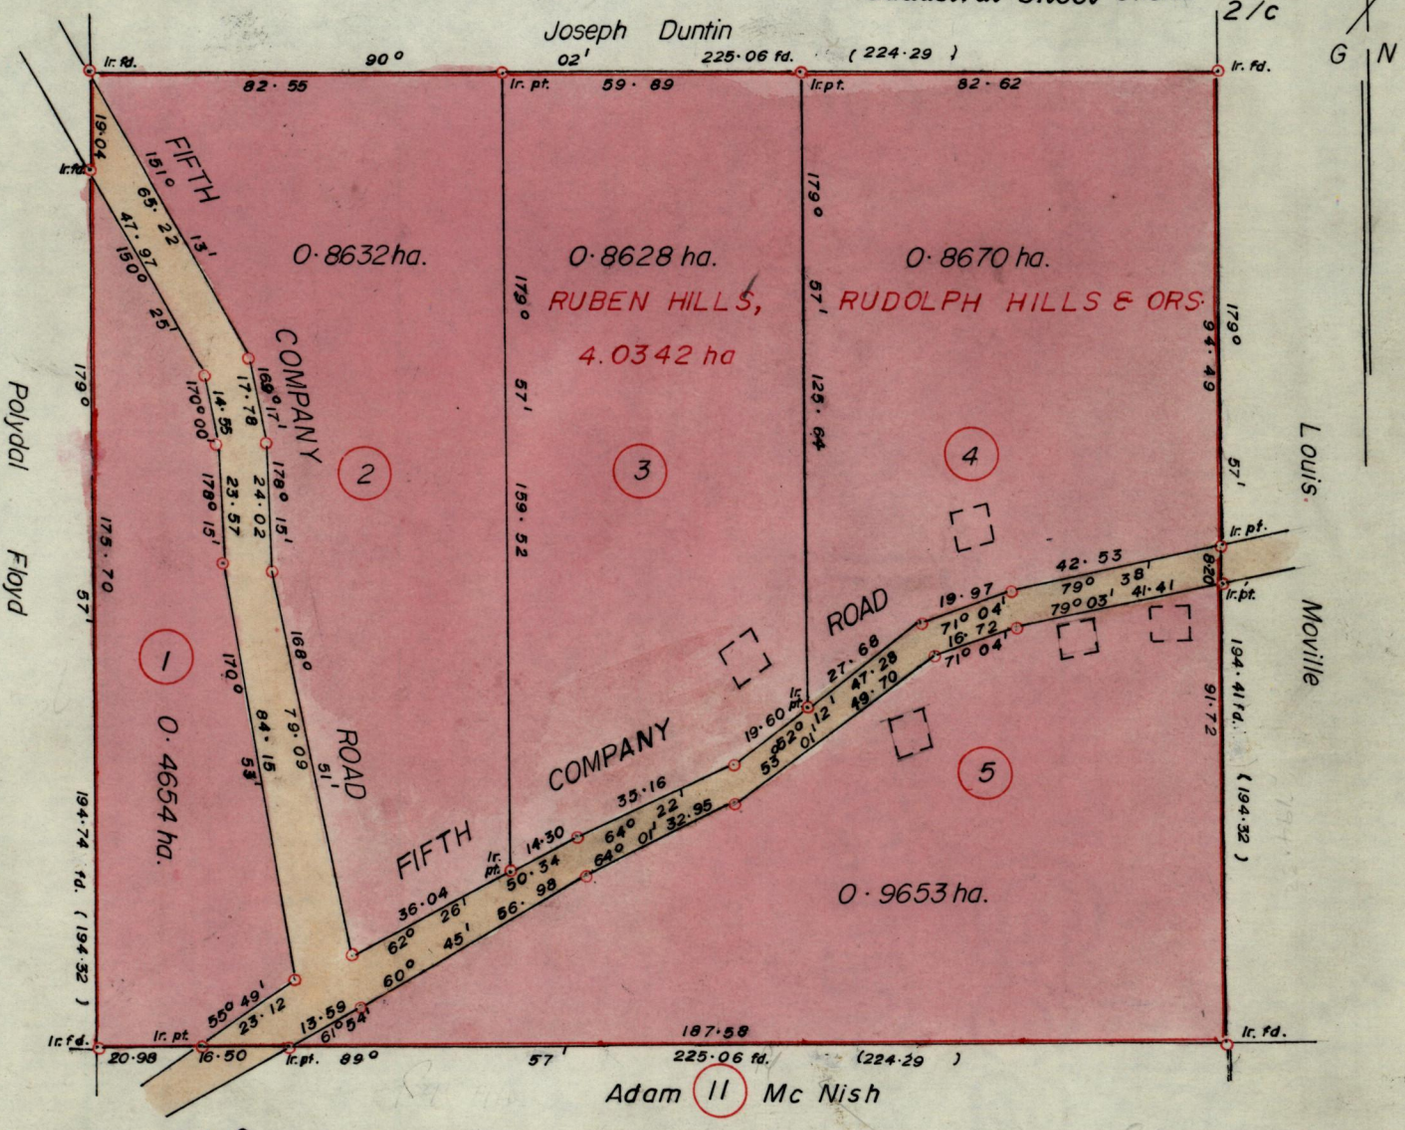

Approved .....
Director of Surveys 95.07.18

○ Denotes iron put except stated otherwise
Bearings are Cassini Grid based on Solar Observations.
Note: To obtain compass bearings add/~~subtract~~ 3 minutes

SCALE 1:1500
Distances are in metres

PLAN of a Parcel of land coloured pink in the Ward of Savana Grande
Containing Together four point zero two three seven hectares
Surveyed by me, with due authority, in June 1994.
I certify that I have complied with rule 76 under section 14(2)(d) of the Land Surveyors' Ordinance 1952, and that this plan is correct.

Checked by ..... 9/5/95 ..... Winston Ramchara
Entered .....
Land Surveyor, Trinidad and Tobago 12th January 1995

G.P., Tr./To.—C3265—8,000—/86