R.P.O. Vol. 62 Fol. 47
C.T. Vol. 1162 Fol. 119

1145

Ward of La Brea
County of St Patrick
Cadastral Sheet F.10.C & G, 62B/2/a

692

Ref. Plans D.E. 43
D.C. I.

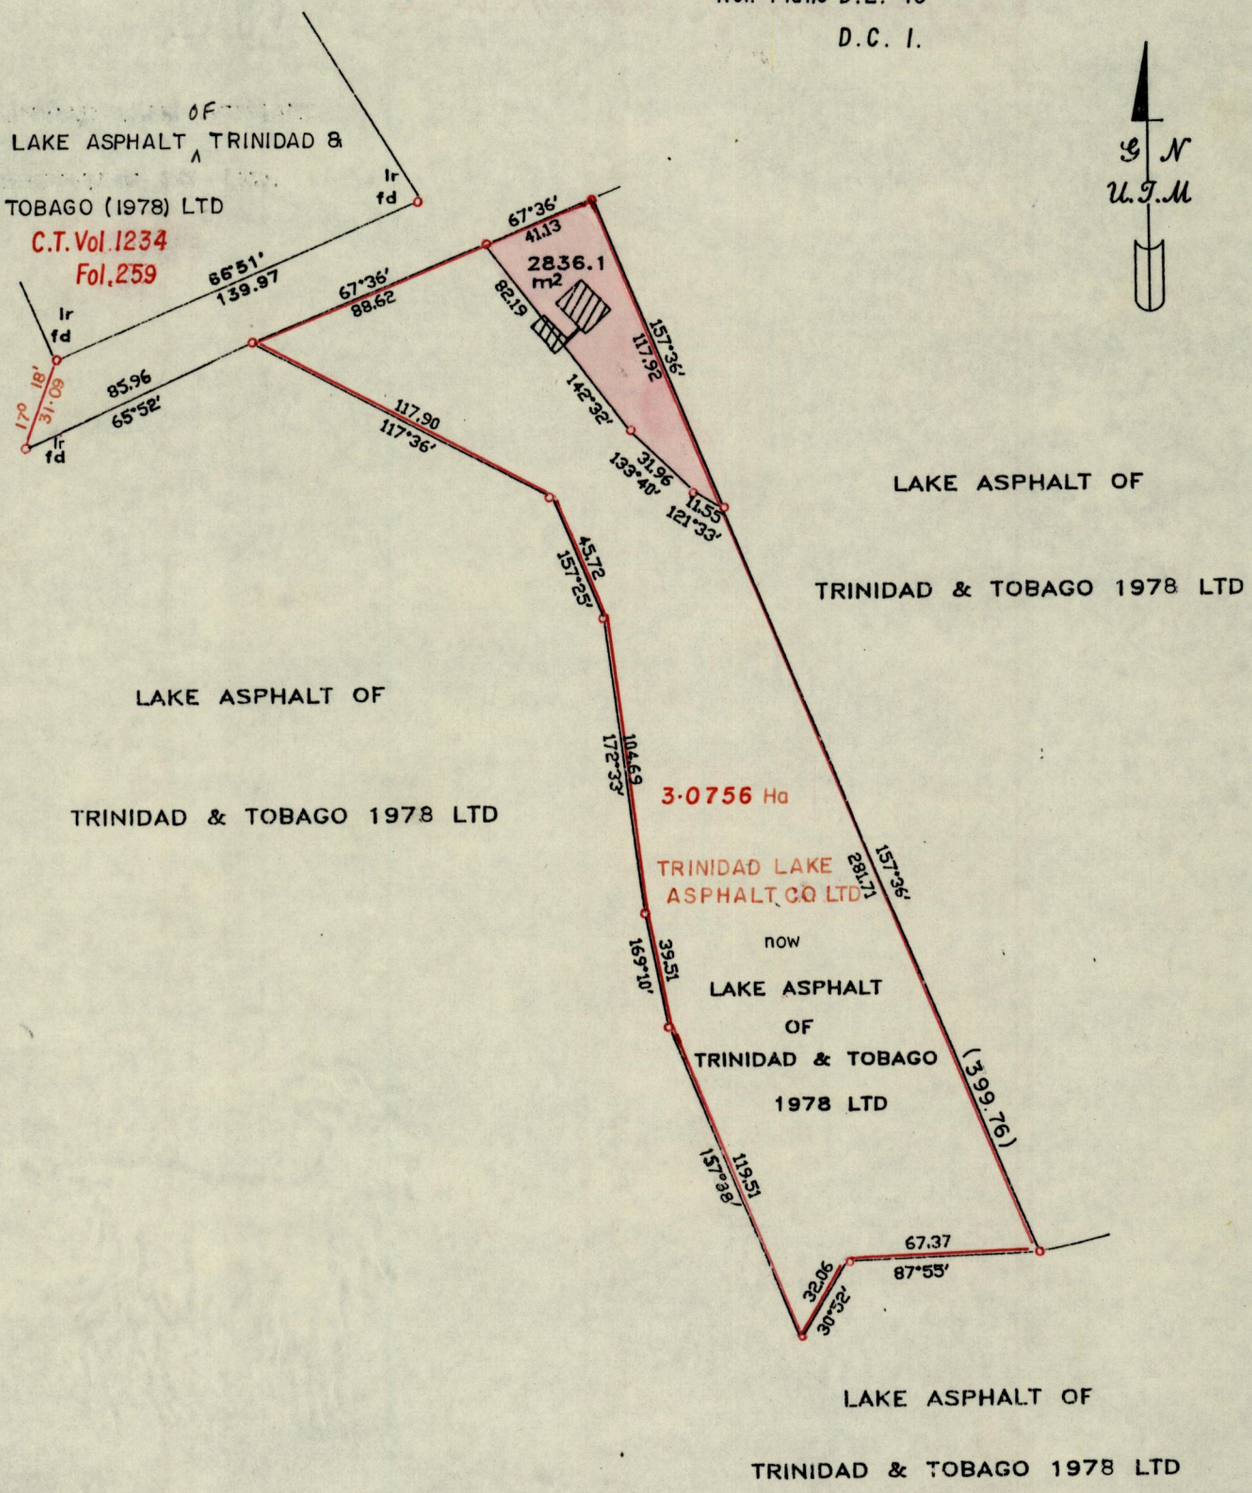

Approved
Director of Surveys
96-02-01

o Denotes Iron put except where otherwise stated

SCALE 1 : 2500

Note : To obtain cassini bearings add/~~subtract~~ 18 minutes

Distances are in metres.

PLAN of a Parcel of land coloured pink in the Ward of La Brea
Containing two thousand, eight hundred and thirty-six point one square metres
Surveyed by me, with due authority, in Jan 1996.
I certify that I have complied with rule 76 under section 14(2)(d) of the Land Surveyors' Ordinance 1952, and that this plan is correct.

Checked by GJ 31/1/96

Entered

Land Surveyor, Trinidad and Tobago 11th January 1996