R.P.O. Vol. 47 Fol. 225
C.T. Vol. 1565 Fol. 419

1145

Ward of Naparima.
County of Victoria.
Cadastral Sheet (G.14.B) 64.D. I/b.

742

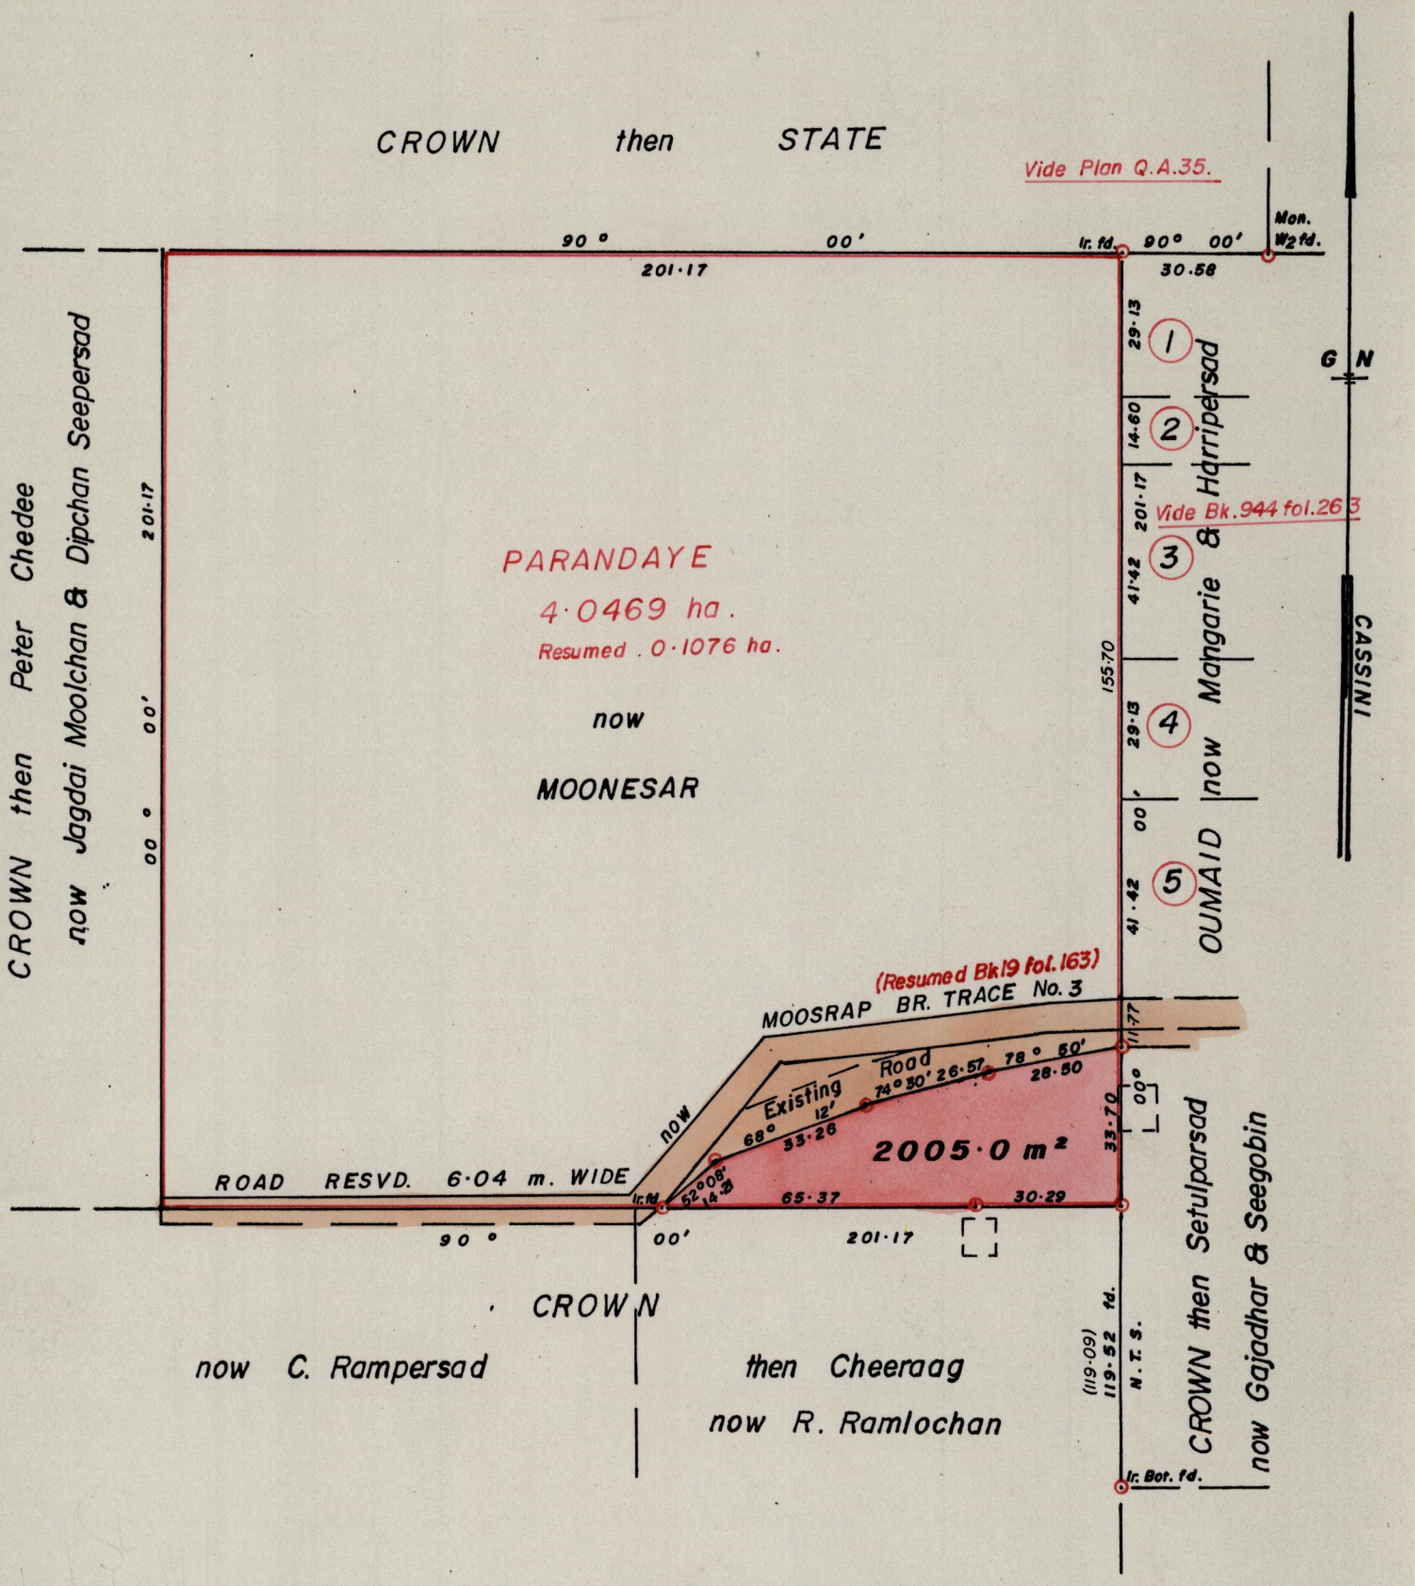

Vide Plan K.T.16.

○ Denotes Iron put, except stated otherwise.

Approved .....
Director of Surveys
97.10.22

SCALE 1:1500.

Bearings are based on solar observations.
Note: To obtain compass bearings add/subtract minutes

Distances are in metres.

PLAN of a Parcel of land coloured pink in the Ward of Naparima.
Containing two thousand and five point zero square metres.
Surveyed by me, with due authority, in May 1995.
I certify that I have complied with rule 76 under section 14(2)(d) of the Land Surveyors' Ordinance 1952, and that this plan is correct.

Checked by MZ 97.10.15 .....

Harvey S. Ramrekha
Land Surveyor, Trinidad 20.11.96

Entered .....

G.P., Tr./To.—C3265—8,000—/86