R.P.O. Vol.

C.T. Vol. 3441

Fol.

Fol. 301

VIDE BK. 1197 FOL. 84

Ward of Charuma

County of Nariva

Cadastral Sheet H.2.B. & C. 55/3/d

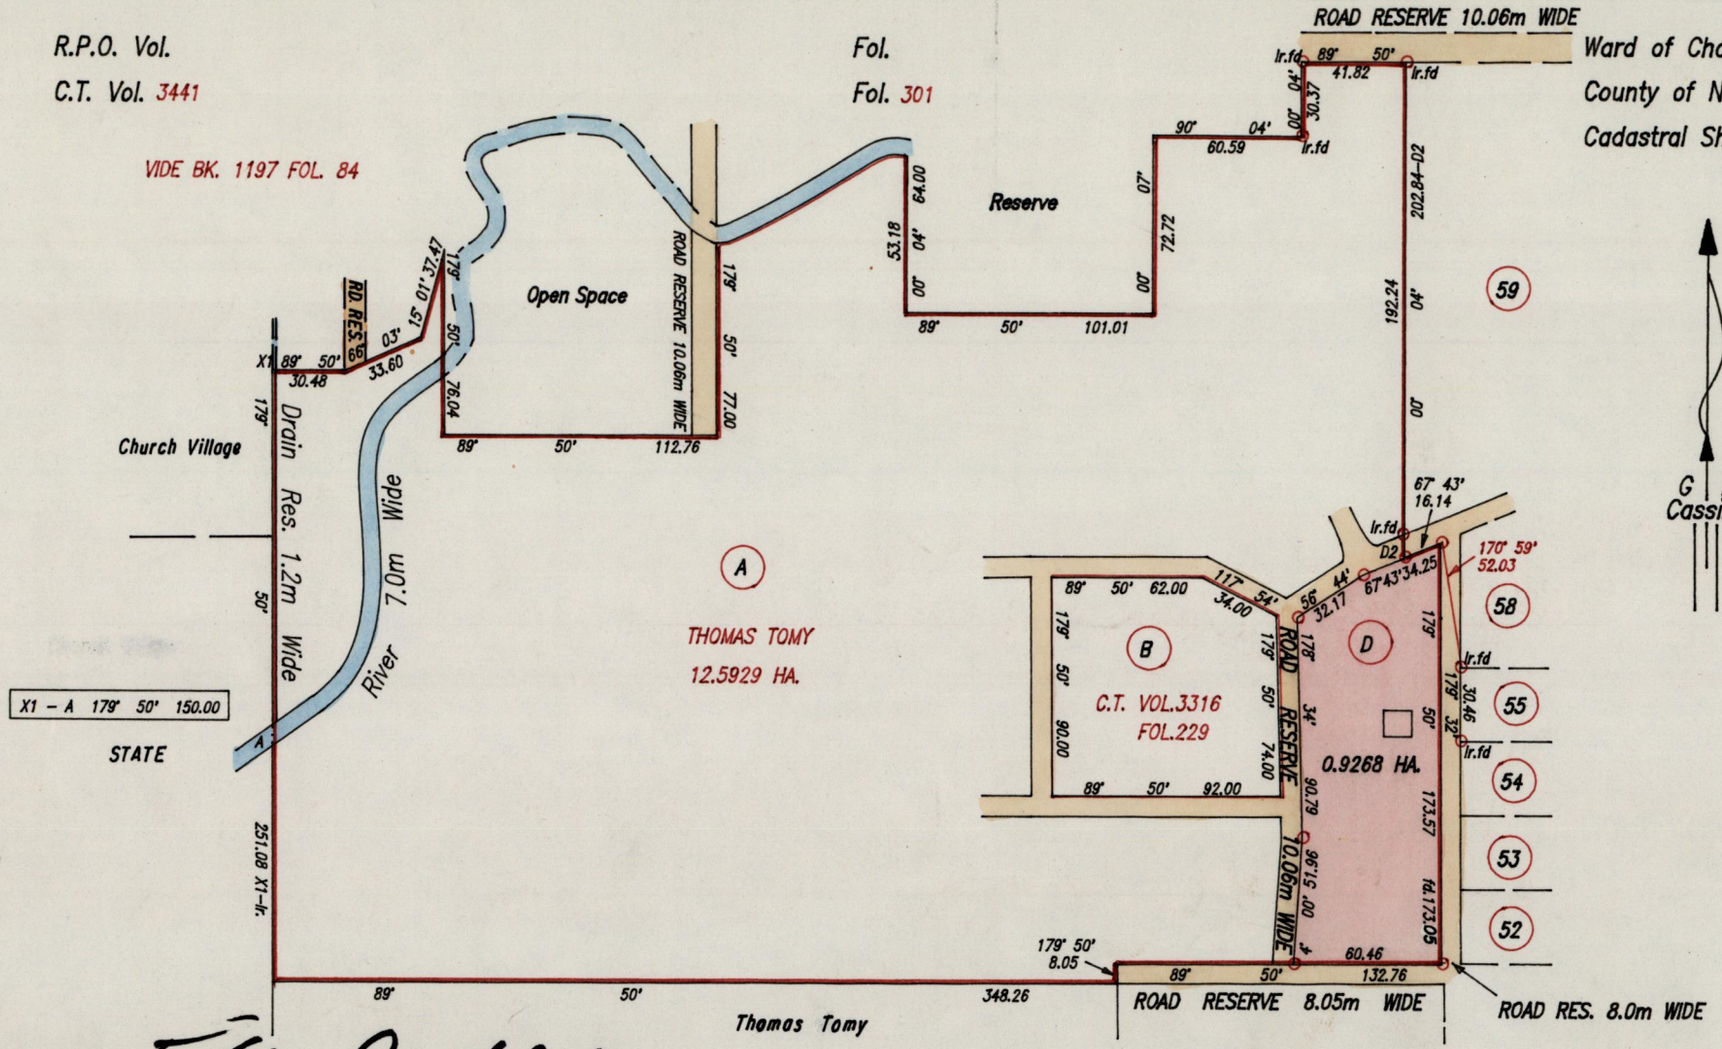

145

Approved ..... Director of Surveys 98 02 27

Bearings are based on solar Observations

PLAN of a Parcel of land coloured pink in the Ward of Charuma

Containing zero point nine, two, six, eight hectares

Surveyed by me, with due authority, in August 1996

I certify that I have complied with rule 76 under section 14(2)(d) of the Land Surveyor's Ordinance 1952, and that this plan is correct.

Checked by. 19/2/98 .....

Entered ..... Land Surveyor, Trinidad & Tobago. 11/12/1996

o Denotes Iron put except where otherwise stated

SCALE 1:3000

Distances are in Metres.

1330