L. & S.—54

№ 16831 1155 251

R.P.O. Vol. 12 Fol. 501
C.T. Vol. 1634 Fol. 497

Ward of Naparima
County of Victoria
Cadastral Sheet G.13.B. (63 F)

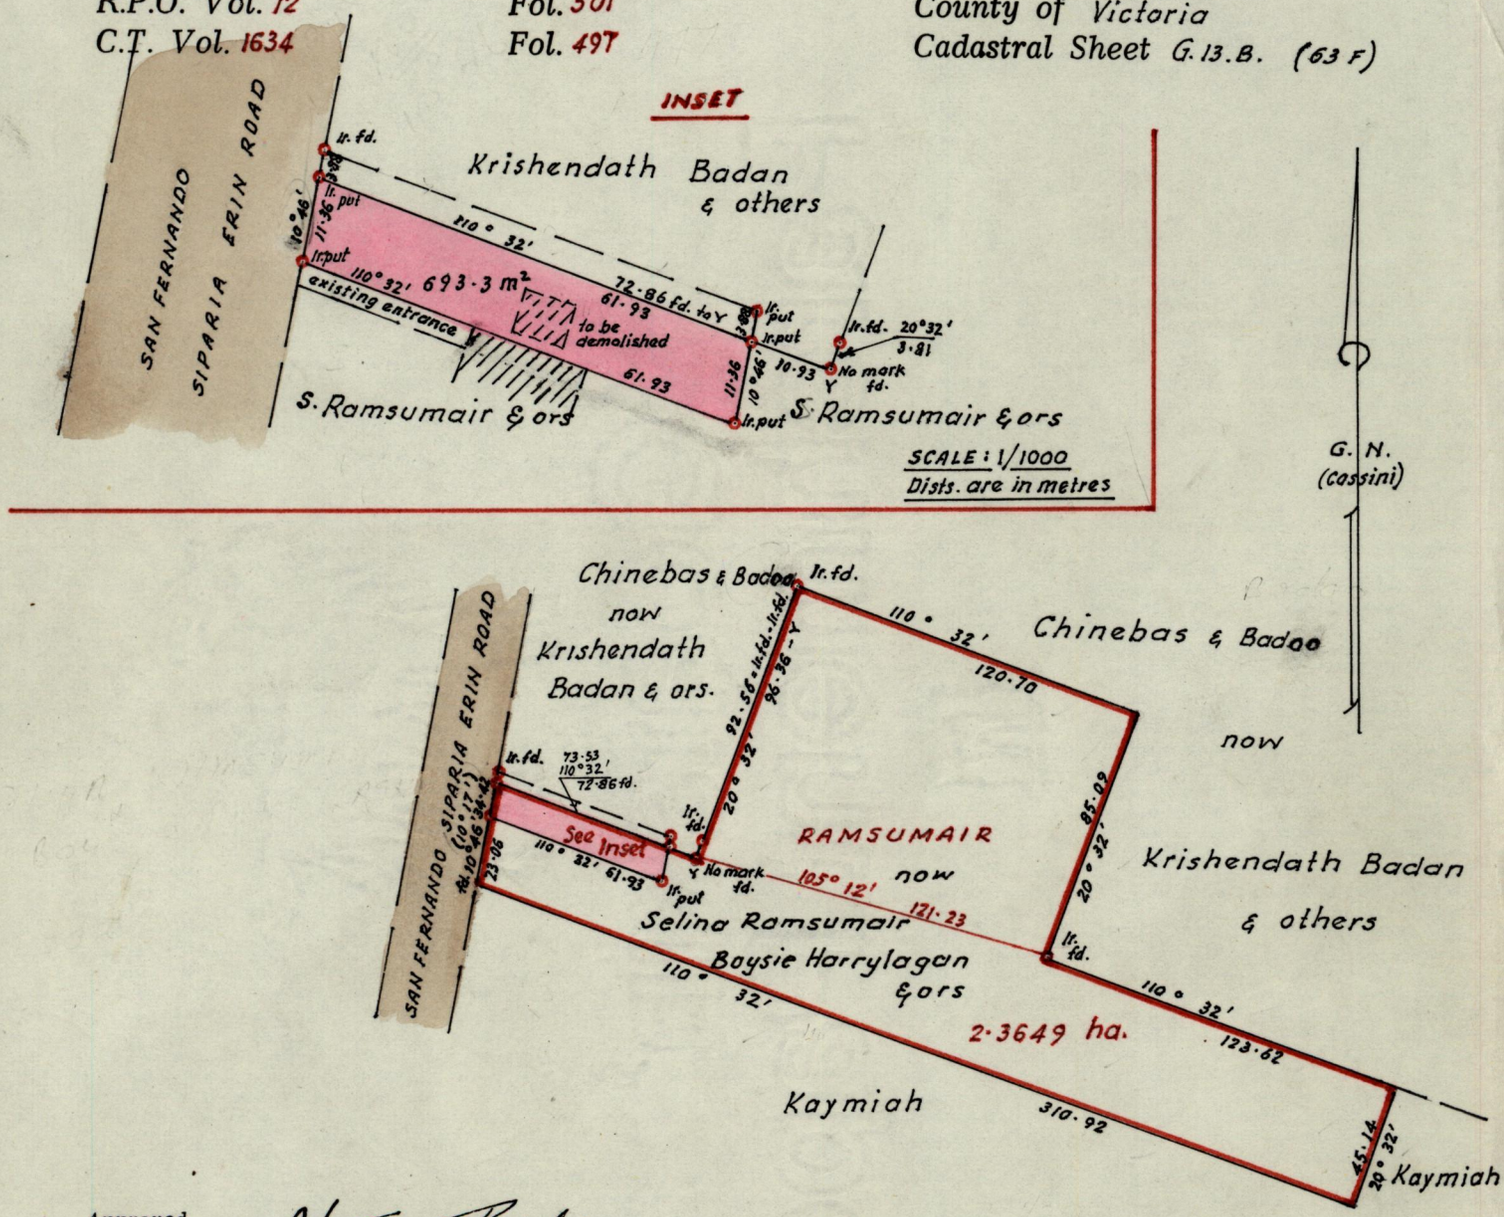

Approved .....
Ag. Director of Surveys
86.12.15

SCALE : 1/2500

Note : To obtain compass bearings subtract 2 minutes Distances are in metres

PLAN of a Parcel of land coloured pink in the Ward of Naparima
Containing six hundred & ninety-three point three square metres
Surveyed by me, with due authority, in March 1986
I certify that I have complied with rule 76 under section 14(2)(d) of the Land Surveyors' Ordinance 1952, and that this plan is correct.

Checked by GR 9/12/86 ..... Arnold A. J. Ramson Jaleel ARICS

Entered ..... Land Surveyor, Trinidad 18th April 1986

G.P., Tr./To.—943—20,000— /83