1195 169

R.P.O.Vol. 125 Fol.133
C.T. Vol. 2949 Fol.353
Vide Bk. 1233 fol. 104

Cadastral Sheet D.12.H. 33F/4/d
Ward of Montserrat
County of Caroni .

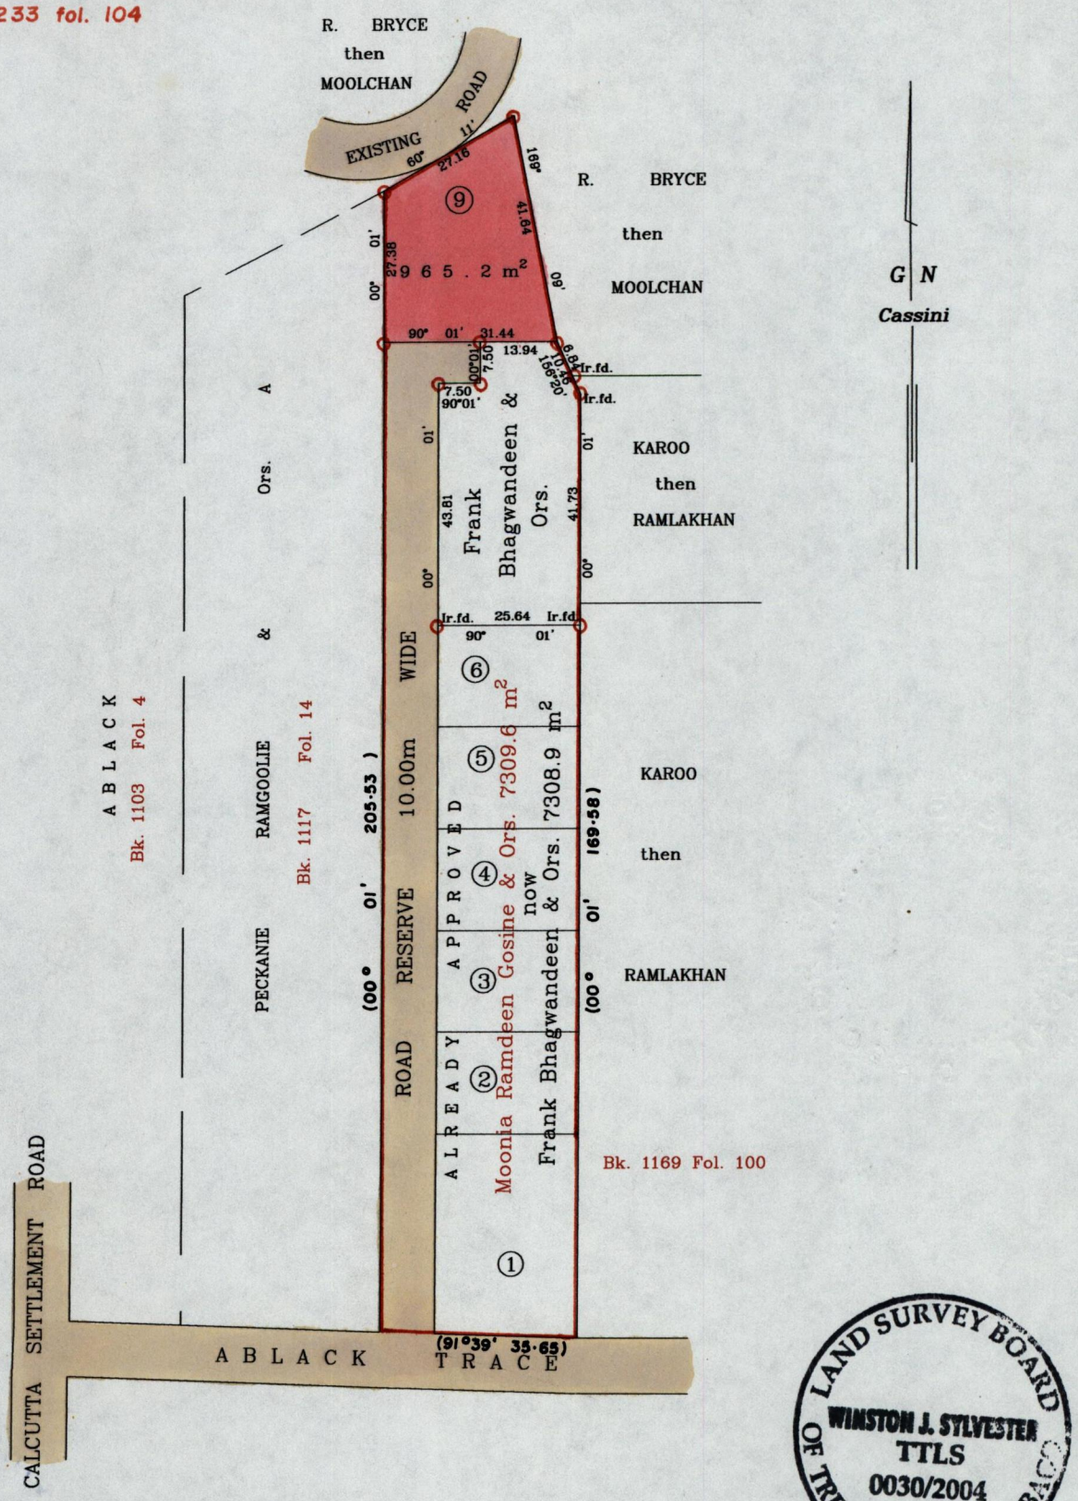


LAND SURVEY BOARD OF TRINIDAD AND TOBAGO
WINSTON J. SYLVESTER
TTLS
0030/2004

Approved.....
Director of Surveys .
2005.3.2

SCALE: 1/1250

O Denotes iron put unless otherwise stated
Note : To obtain compass bearing subtract minutes Distances are in Metres.
PLAN of a parcel of land coloured pink in the Ward of Montserrat .
Containing nine hundred sixty five point two square metres.
Surveyed by me, with due authority, in May , 2002 for Frank and Zaffiran Bhagwandeen
In accordance with regulation 25 (1) of the Land Surveyors' Regulations 1998,
I certify that this plan is correct.

Checked by 2005.2.16 .....
Entered on.....
Trinidad & Tobago Land Surveyor ..... 15-07-04.