1195 25

R.P.O. Vol. 5 Fol. 189
C.T. Vol. 1126 Fol. 301

Ward of Siparia
County of St. Patrick
Cadastral Sheet ( G.12.B. ) 63.D. / 2/a

Vide Bk.881 fol.108
Vide Bk.940 fol.127

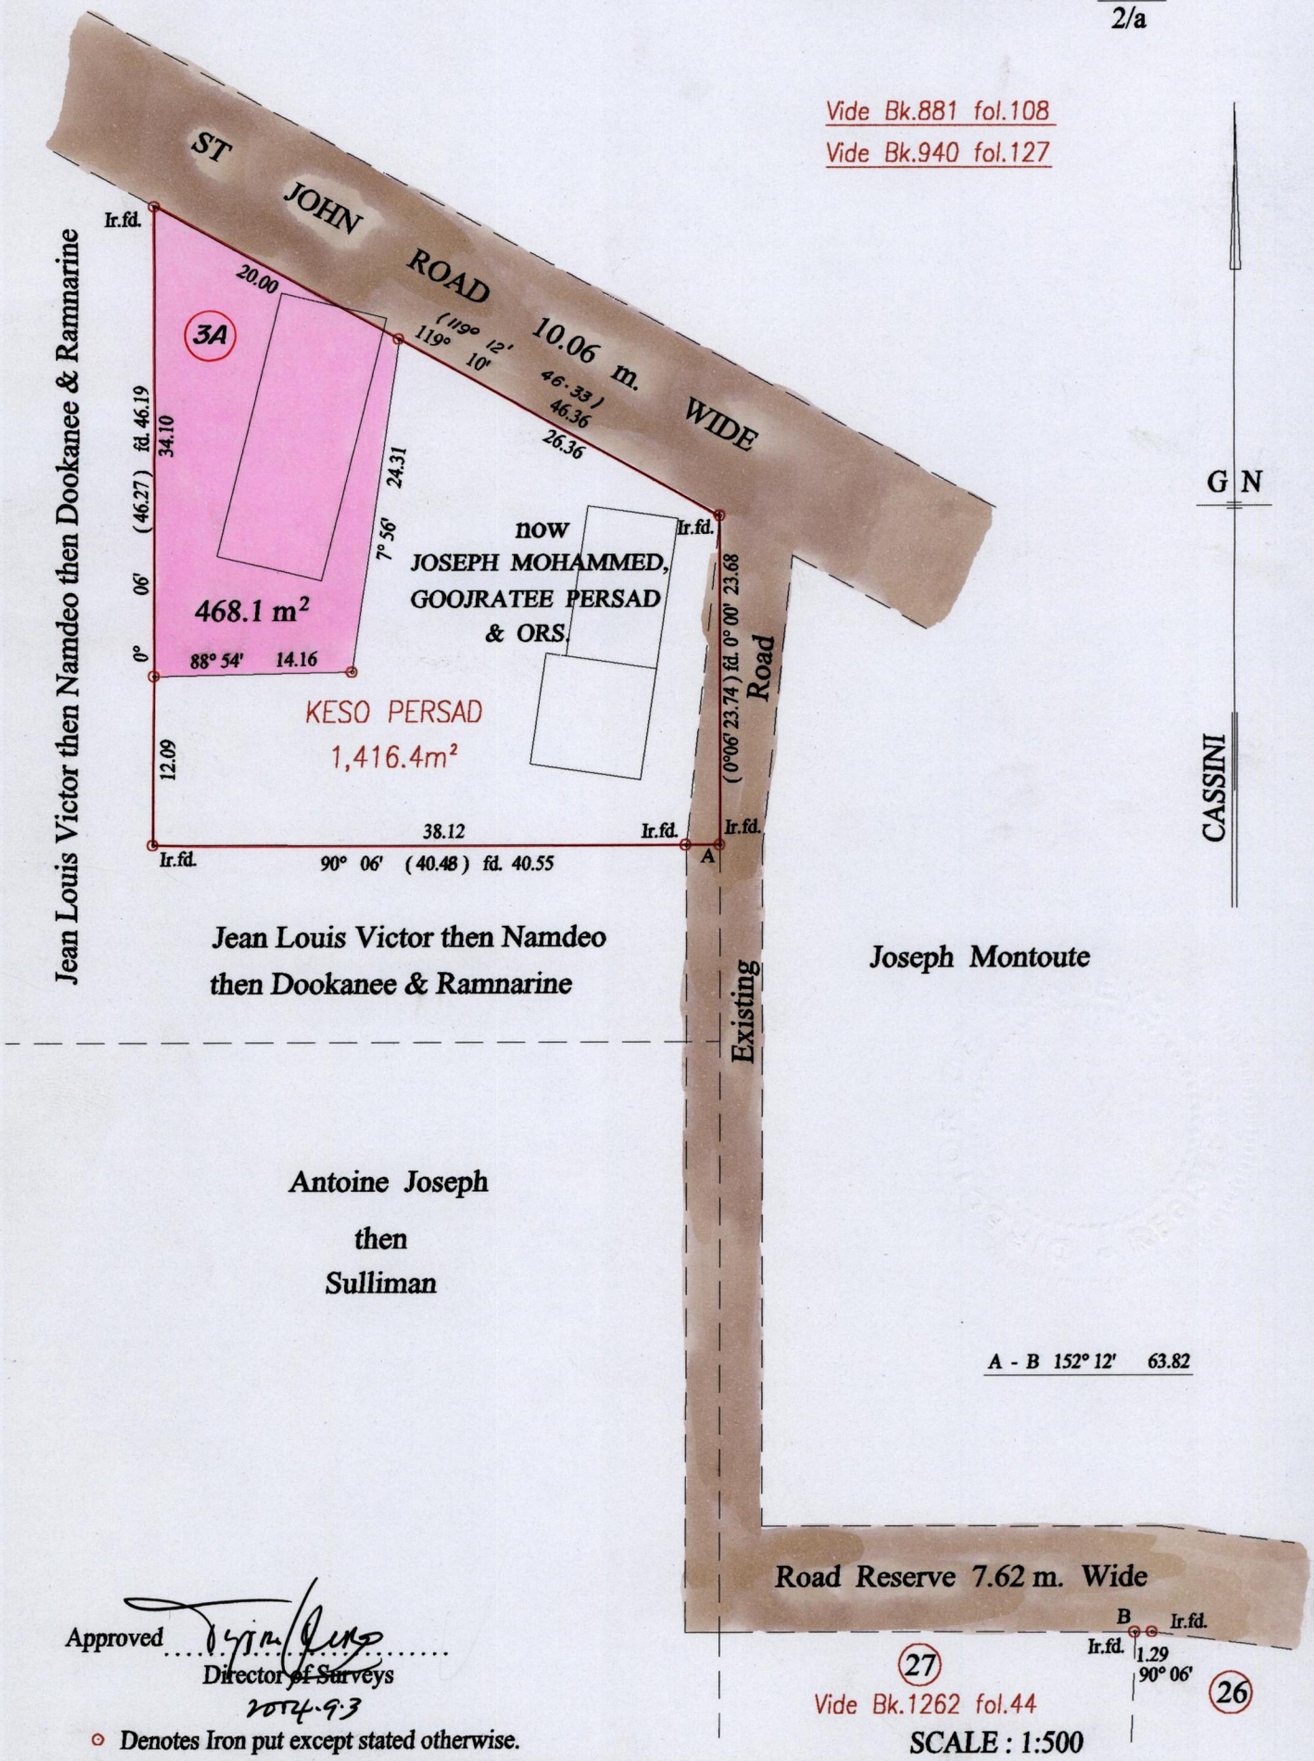


Approved .....
Director of Surveys
2004.9.3

○ Denotes Iron put except stated otherwise.

SCALE : 1:500

Note: Bearings are cassini grid based on solar observations Distances are in metres

PLAN of a Parcel of land coloured pink in the Ward of Siparia
Containing four hundred and sixty eight point one square metres
Surveyed by me, with due authority, in May 2003
In accordance with Regulation 25 (1) of the Land Surveyors' Regulations1998,
I certify that this plan is correct.

LAND SURVEY BOARD OF TRINIDAD AND TOBAGO
HARVEY RAMREKHA
TTLS
0067/2004

Checked by MI 26-8-04 .....

Entered on ..... Trinidad & Tobago Land Surveyor 25.02.....2004