1195 2788

R.P.O. Vol. 159 Fol. 13

C.T. Vol. 1030 Fol. 397

L.A. C/12/1

VIDE PLAN X.A.79

Cadastral Sheet I.13.

Ward of Tobago

Parish of St. George

LAND SURVEY BOARD OF TRINIDAD AND TOBAGO
SUGJAGE REEMAUL
TTLS
0082/2005

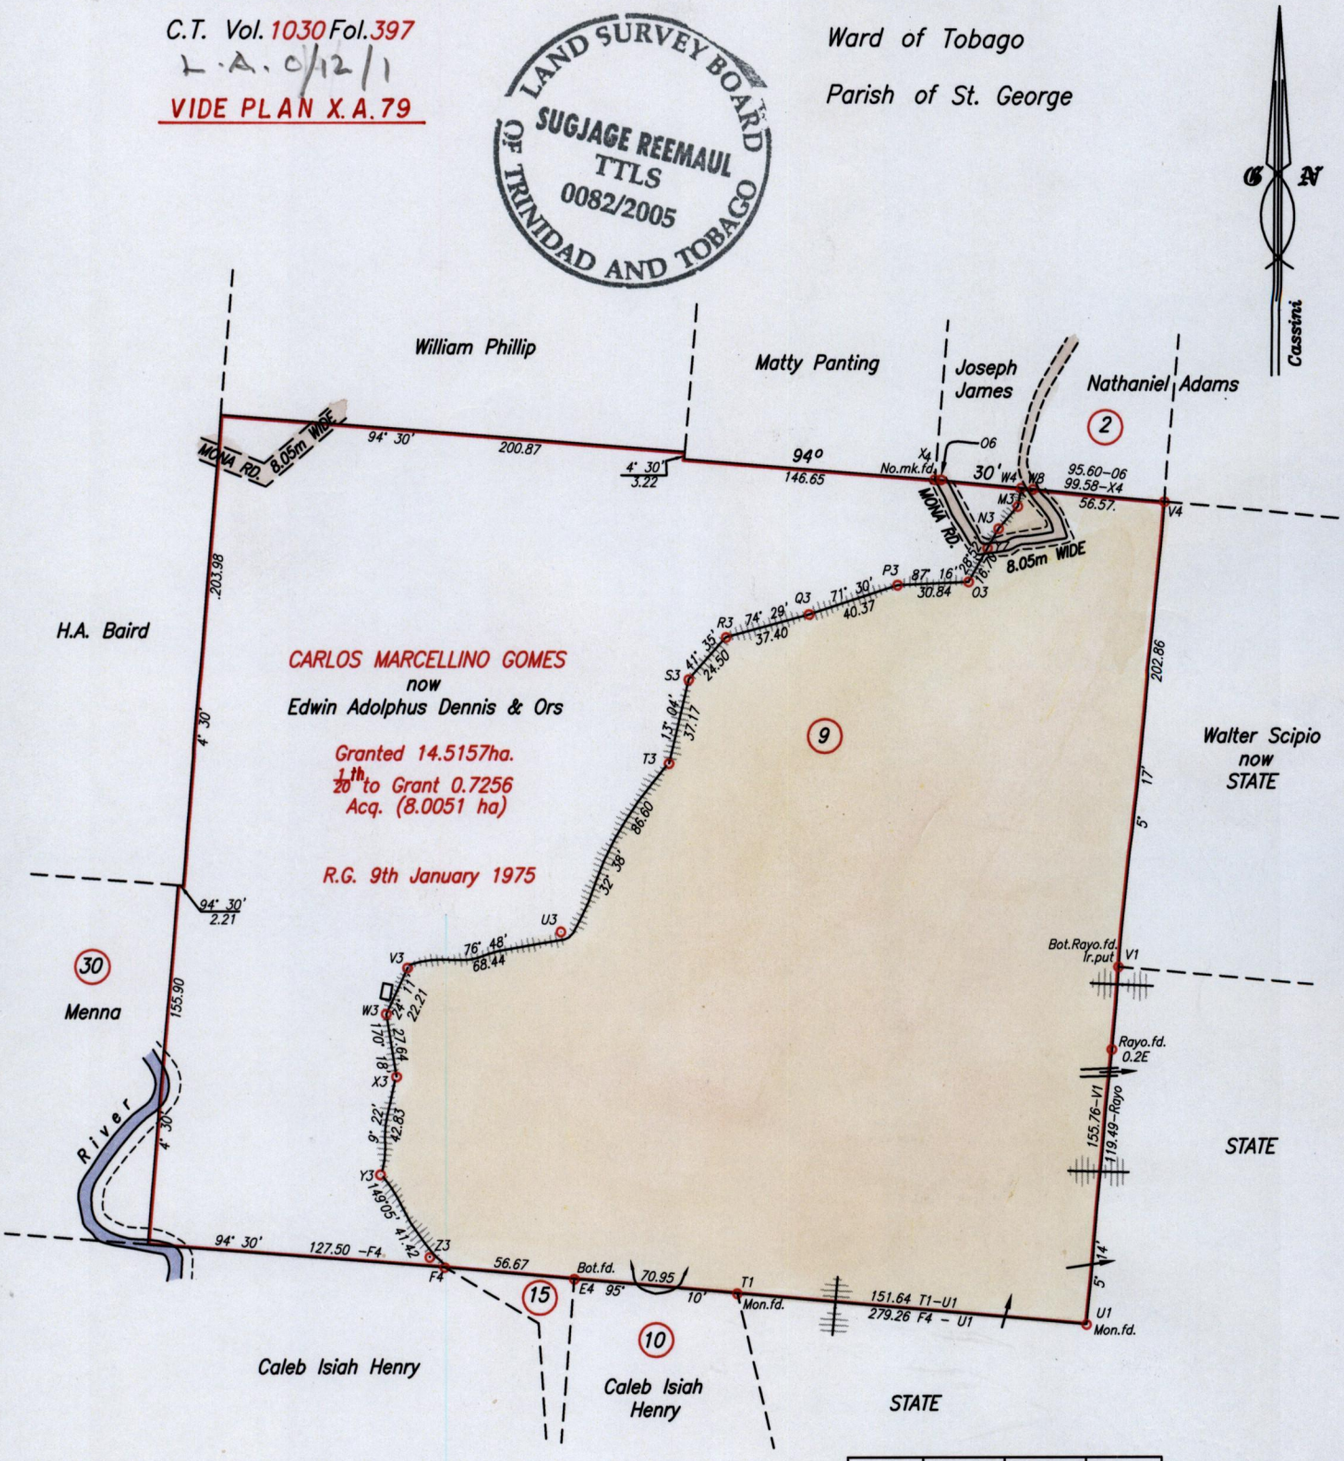

Station	Bearing	Distance	Station
Y7	28° 52'	9.76	N3
N3	41° 12'	12.73	M3
M3	10° 01'	8.01	W4
F4	304° 11'	7.56	Z3
O3	28° 52'	26.45	N3

Approved .....
Director of Surveys
2005.6.17

⊙ Denotes Ir.put except otherwise stated

Bearing are Cassini Grid based on Solar Observations

SCALE 1/3000

Distances are in metres

PLAN of a parcel of land coloured raw sienna in the Ward of Tobago
Containing eight point zero zero five one hectares
Acquired on January 9th 1975 for the protection of the Hillsborough Water Supply
Prepared by me, with due authority from surveys done by K.B. Joseph in 1955
In accordance with Regulation 25 (1) of the Land Surveyors' Regulations 1998,
I certify that this plan is correct.

Checked by 2005.6.14

Entered on .....

Sugjage Reemaul
.....
Trinidad & Tobago Land Surveyor 15th June 2005