550

1196

R.P.O. Vol. 2 Fol. 290
C.T. Vol. 2669 Fol. 177

General Plan of 8 lots filed in R.P.O. Vol. 3036 Fol. 521

Cadastral Sheet D.4.N.8 J. 348/2/a
Ward of Cunupia
County of Caroni
See Bk. 1148 Fol. 204

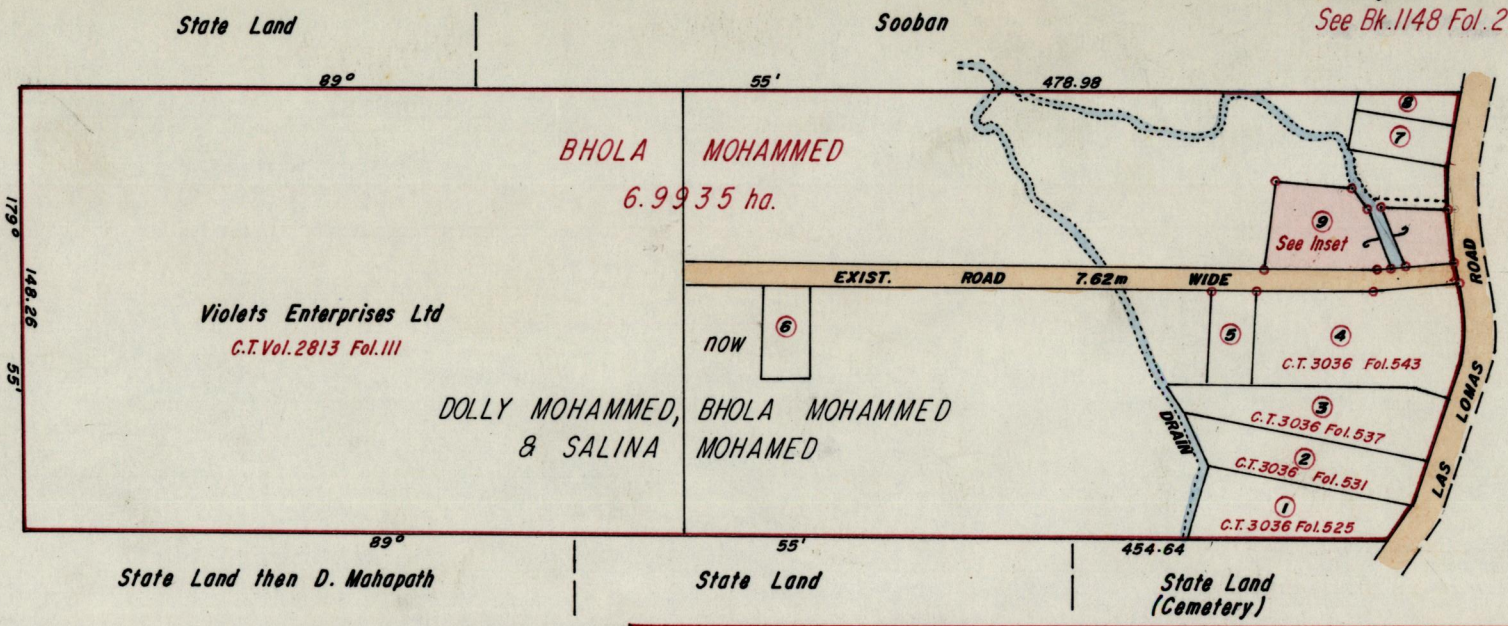


Cassini
G N

Approved: Director of Surveys 93.09.15 SCALE 1:2500

Bearings are based on solar observations Distances are in Metres

PLAN of a Parcel of land coloured pink in the Ward of Cunupia

Containing one thousand three hundred and eighty four point five square metres

Surveyed by me with due authority in September 29th 1991

I certify that I have complied with rule 76 under section 14 (2)(d)

of the Land Surveyors Ordinance 1952 and that this plan is correct.

Checked by: Ganeshdath Ramcharitar

Entered . . . Land Surveyor, Trinidad & Tobago 18/2/93 19 . . .

GANESHDATH RAMCHARITAR
LAND SURVEYOR

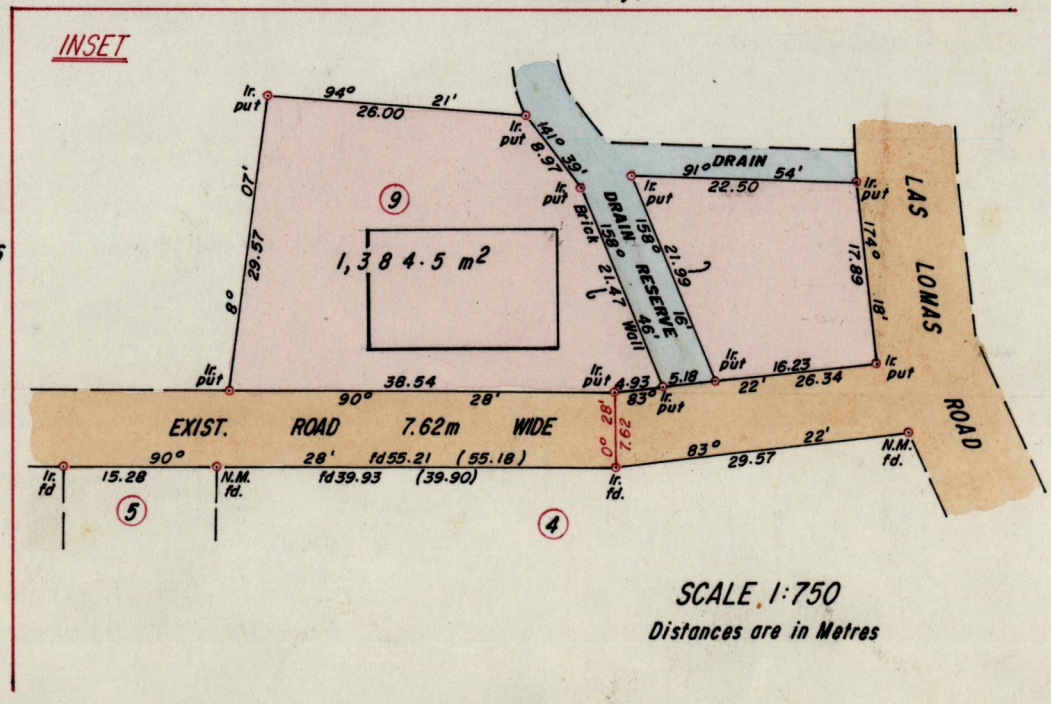


SCALE 1:750

Distances are in Metres

ORIG BK 76 fol 10