R.P.O. Vol. Fol.

Ward of Ortoire
County of Victoria
Cadastral Sheet (H.1.I) 54.F. / 2/c

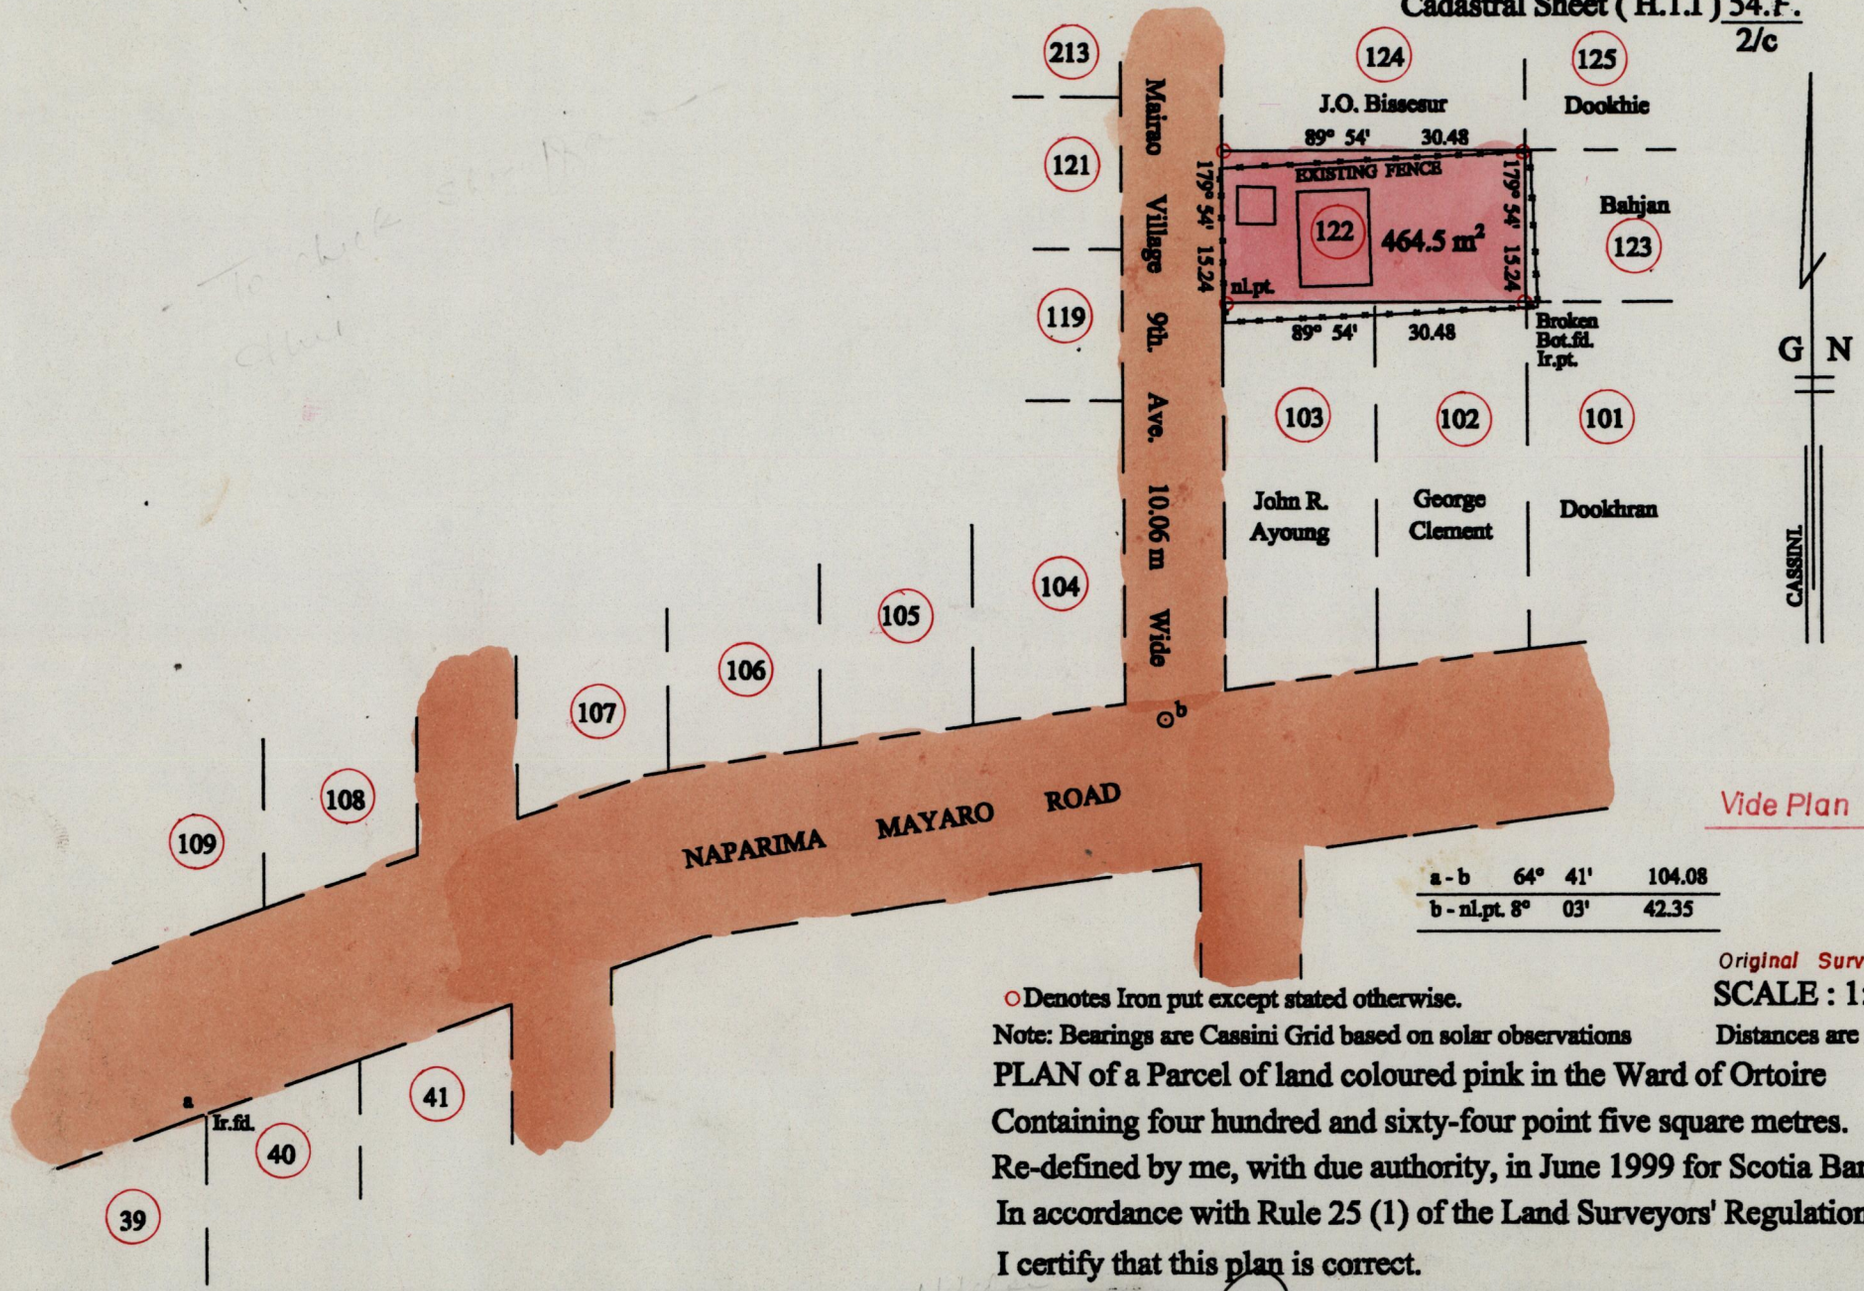

Vide Plan B.E. 3

a - b	64°	41'	104.08
b - nl.pt.	8°	03'	42.35

Original Survey Plan B.E 3

SCALE : 1:750

Distances are in metres

○ Denotes Iron put except stated otherwise.

Note: Bearings are Cassini Grid based on solar observations

PLAN of a Parcel of land coloured pink in the Ward of Ortoire
Containing four hundred and sixty-four point five square metres.
Re-defined by me, with due authority, in June 1999 for Scotia Bank.
In accordance with Rule 25 (1) of the Land Surveyors' Regulation 1998,
I certify that this plan is correct.

NOTED ON PLAN B.E.3
99/08/09
P.S.J.

Harvey S. Ramrekha
99.7.14

ENTERING CHECKED BY
99.8.9 SHB.

Land Surveyor, Trinidad 7 - 07 - 1999

LAND SURVEY BOARD OF TRINIDAD AND TOBAGO
HARVEY S. RAMREKHA
T
00
65

73

1236