R.P.O. Vol. 41 Fol. 653
C.T. Vol. 3932 Fol. 53

Ward of La Brea
County of St. Patrick
Cadastral Sheet (G.11.A) 62.F.
1/a,b.

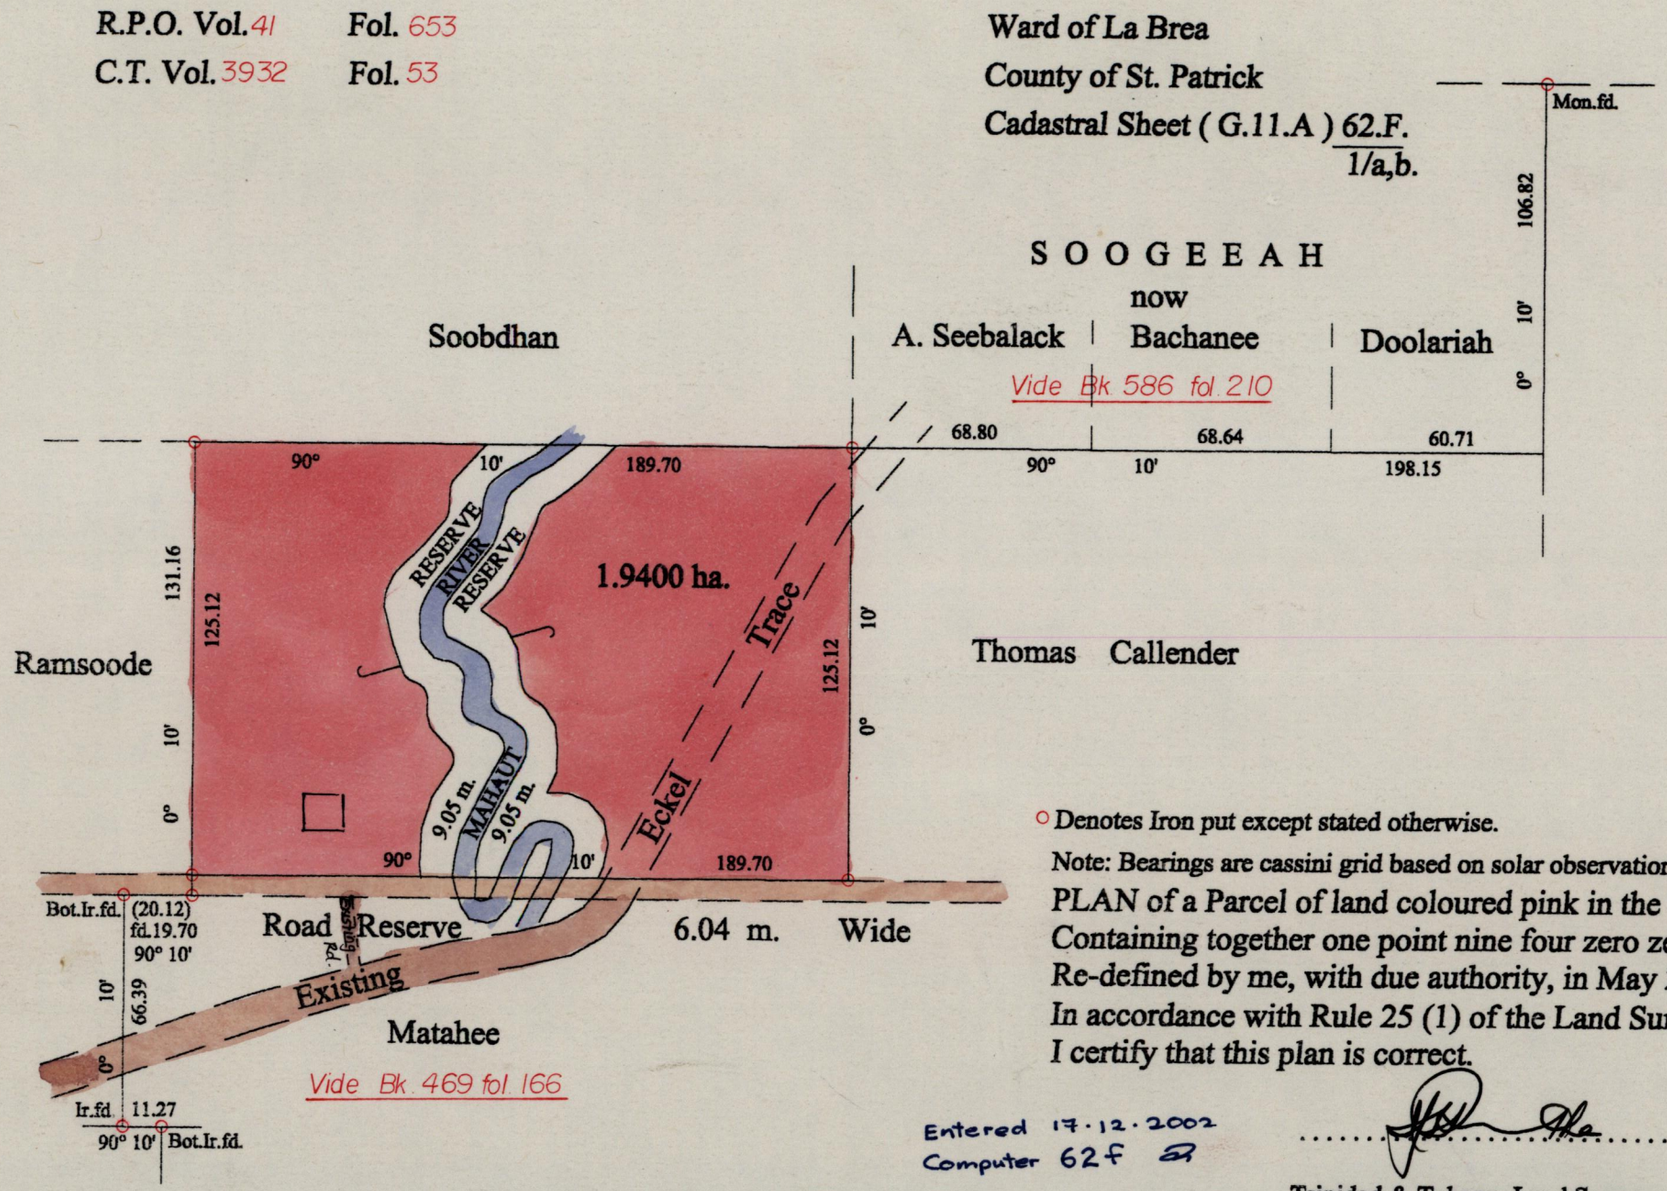

○ Denotes Iron put except stated otherwise.

SCALE : 1:2000

Note: Bearings are cassini grid based on solar observations Distances are in metres

PLAN of a Parcel of land coloured pink in the Ward of La Brea
Containing together one point nine four zero zero hectares
Re-defined by me, with due authority, in May 2000 for Mr. Sookdeo Narine
In accordance with Rule 25 (1) of the Land Surveyors Regulations 1998,
I certify that this plan is correct.

Entered 17.12.2002
Computer 62f

.....

Trinidad & Tobago Land Surveyor 2000

2000.10.17

LAND SURVEY BOARD
HARVEY RAMREKHA
TTLS
0067/2000
OF TRINIDAD AND TOBAGO

12,36

1236

109