Cadastral Sheet A.14.K.E.L. 12C/4/d
Ward of Diego Martin
County of St. George

G.N.

CASSINI

1236

LAND SURVEY BOARD
MICHAEL AWANG
TTLS
0045/2000
OF TRINIDAD AND TOBAGO

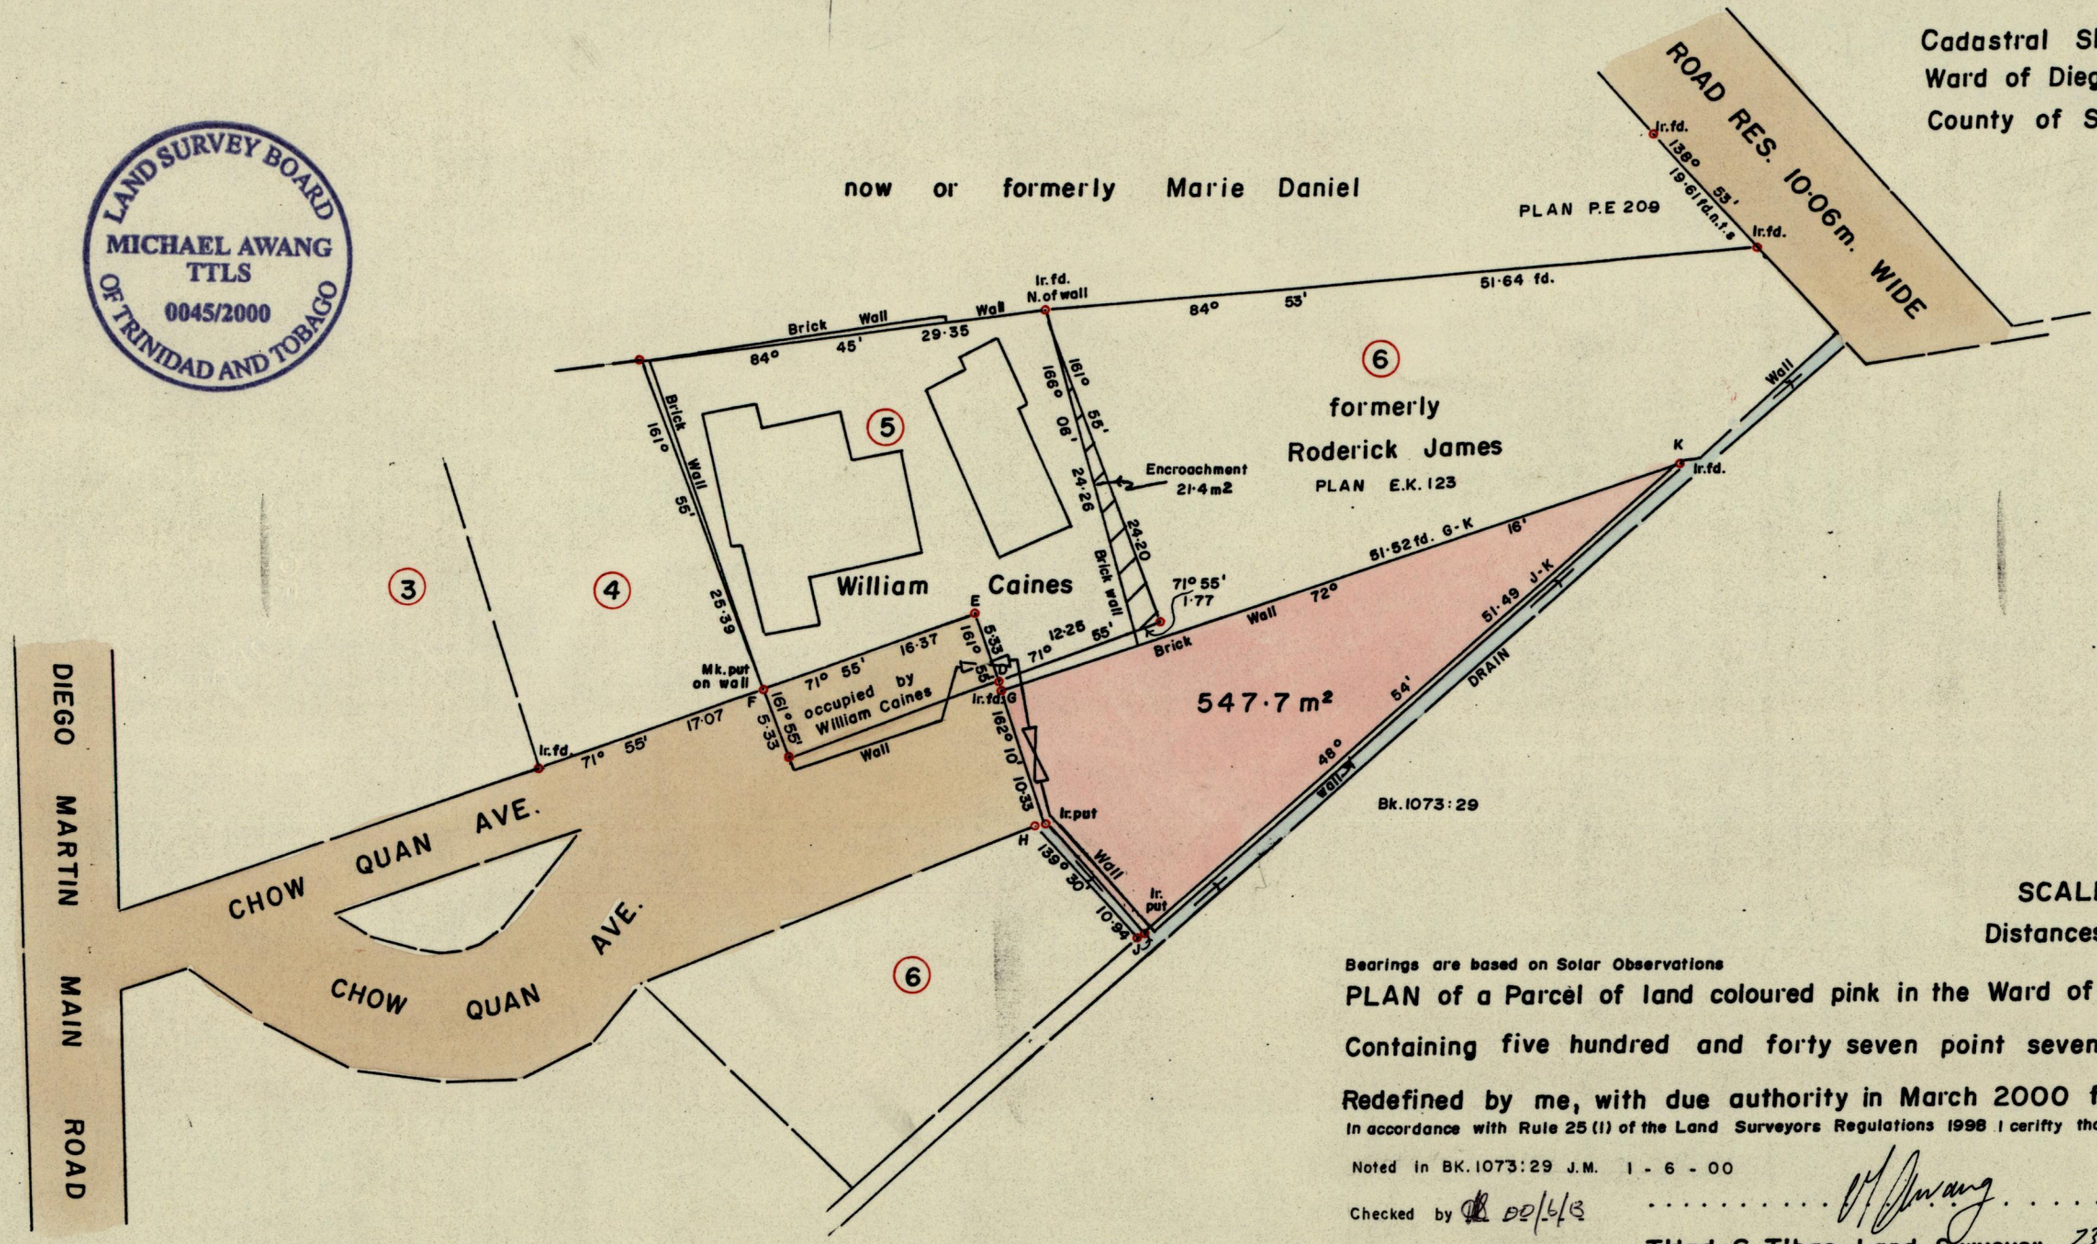

SCALE 1: 500
Distances are in metres

Bearings are based on Solar Observations

PLAN of a Parcel of land coloured pink in the Ward of Diego Martin

Containing five hundred and forty seven point seven square metres

Redefined by me, with due authority in March 2000 for William Caines.

In accordance with Rule 25 (1) of the Land Surveyors Regulations 1998 I cerifty that this plan is correct.

Noted in BK. 1073:29 J.M. 1 - 6 - 00

Checked by 00/6/13

M. Awang

T'dad. & T'bgo Land Surveyor. 23rd March 2000

2000-4-3

83