R.P.O. Vol. 583 Fol. 203

C.T. Vol. Fol.

Vide Bk.556 Fol.22

Ward of Charuma

County of Nariva

Cadastral Sheet E.21.F. 55B/1/a

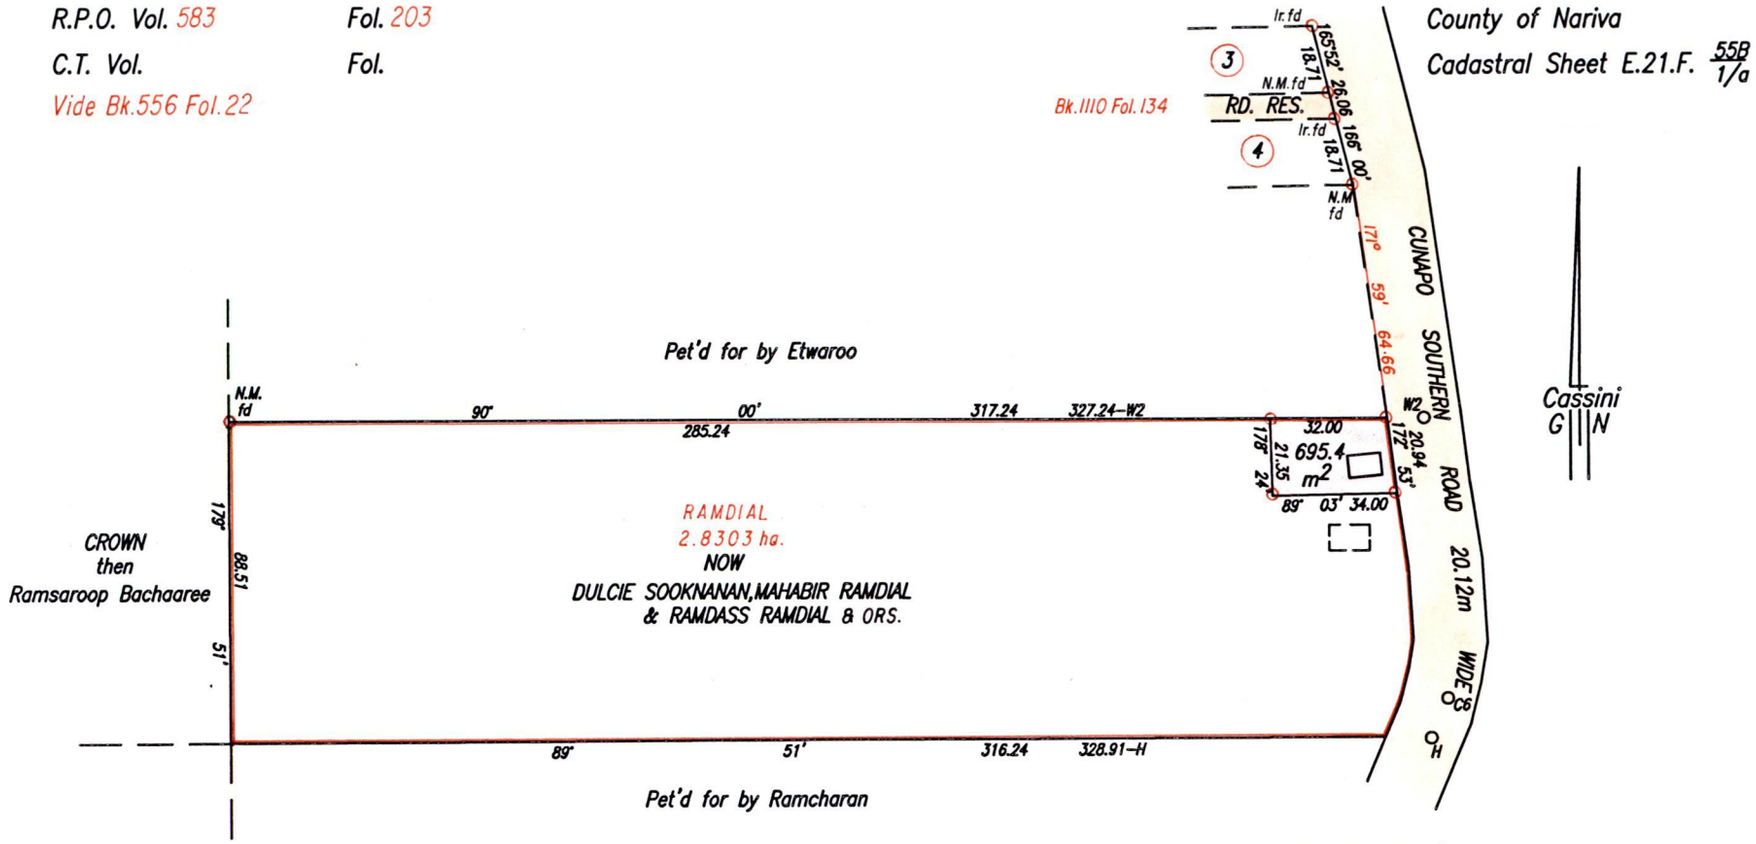

W2 – C6 175° 24' 77.35

C6 – H 202° 34' 11.83

○ Denotes Iron put except otherwise stated

Bearings are based on solar Observations

PLAN of a Parcel of land coloured pink in the Ward of Charuma

Containing six hundred and ninety five point four square metres

Surveyed by me, with due authority, in February 2nd.1999

SCALE 1/2000

Distances are in Metres.

Approved. . . . . Director of Surveys

99.11.11

I certify that this plan is correct, in accordance with Rule 25 (1) of the Land Surveyors' Regulations 1998.

Checked by. 99.10.14

Entered . . . . . .

Ganeshdath Ramcharitar

Land Surveyor, Trinidad & Tobago. 3/9/99

Path=C:\Drawings\Ram.dwg

LAND SURVEY BOARD
GANESHDATH RAMCHARITAR
TTLS
0055/99
OF TRINIDAD AND TOBAGO

1249

283