279

1249

R.P.O. Vol. 33 Fol. 66
C.T. Vol. 1315 Fol. 125

Ward of Savana Grande
County of Victoria
Cadastral Sheet 54B/2/c, D 24.J.

LAND SURVEY BOARD OF TRINIDAD AND TOBAGO
NASSER ABDUL TTLS 0062/2000

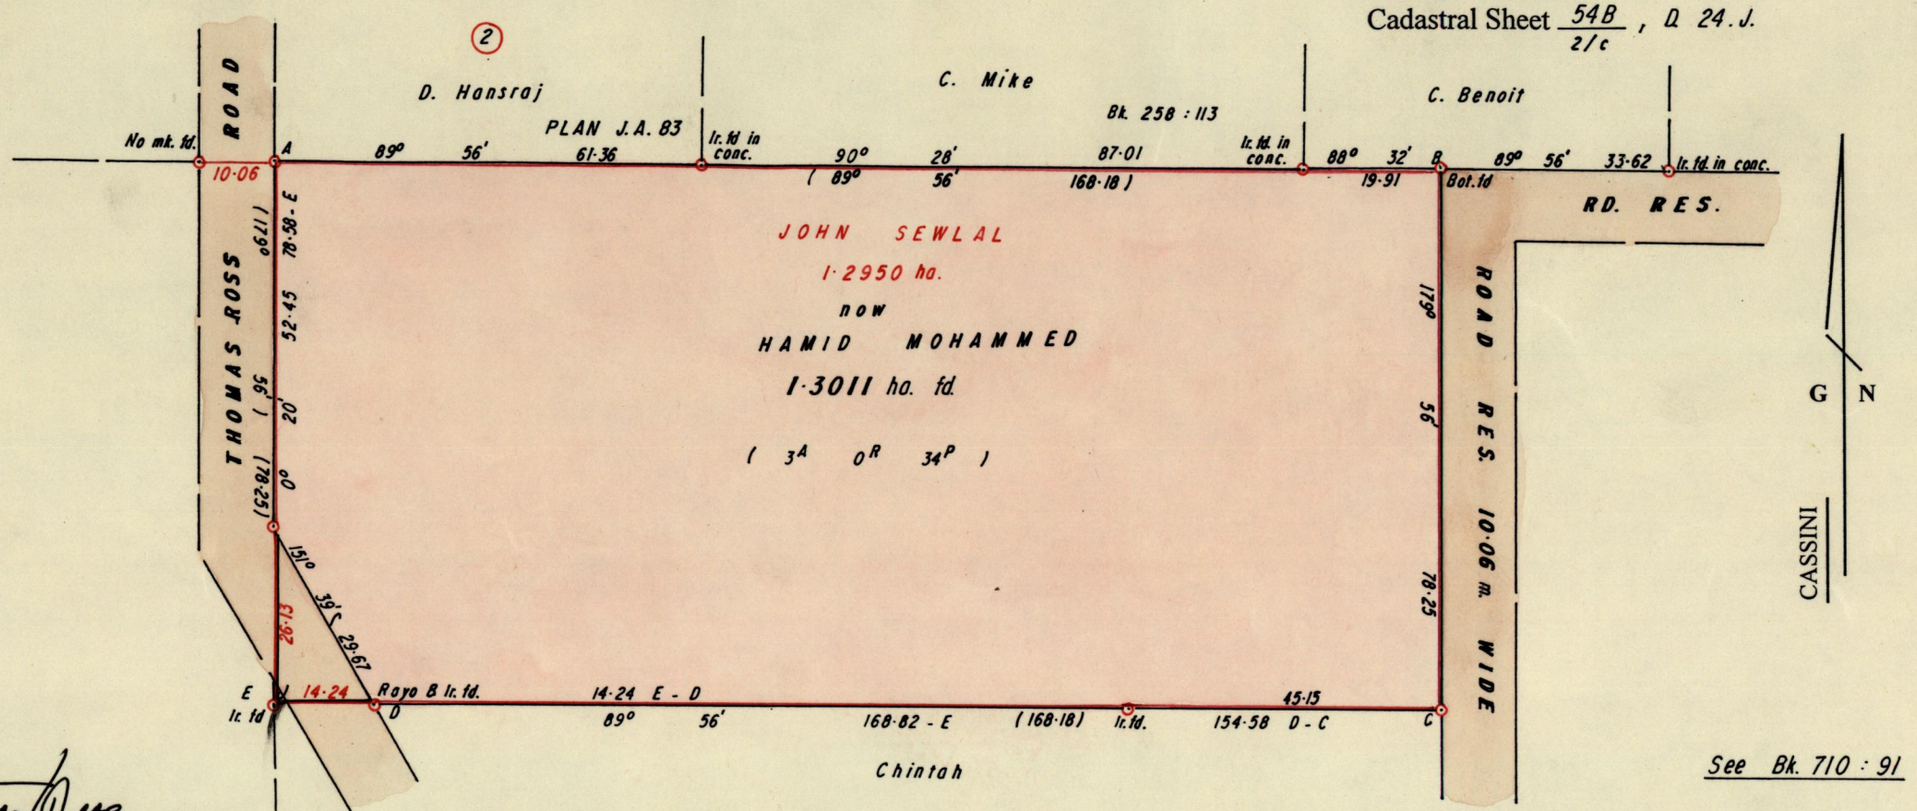

Approved .....
Director of Surveys
2001.07.06

Bearings are Cassini Grid based on Solar Obs.

SCALE 1 / 1000

Note: To Obtain compass bearings add/subtract minutes

Distances are in METRES

○ Denotes Iron put unless otherwise stated

PLAN of a Parcel of land coloured PINK in the Ward of Savana Grande
Containing one point three zero one one hectares
Surveyed by me, with due authority, in January 2000
In accordance with Rule 25 (1), of the Land Surveyors Regulations 1998. I certify that this plan is correct.

Checked by ..... 00.04.07 .....

Entered ..... Trinidad and Tobago Land Surveyor ..... 23rd February ..... 2000 .