1264

11

To be brought under the PROVISIONS of THE REAL PROPERTY ORDINANCE

Cadastral Sheet D.23.B. 44D / 3/d

Ward of Pointe-a-Pierre

County of Victoria

U.P.R.N. No.:

Process ~~LD~~ 66426

Vide Plan B C 72

G. N

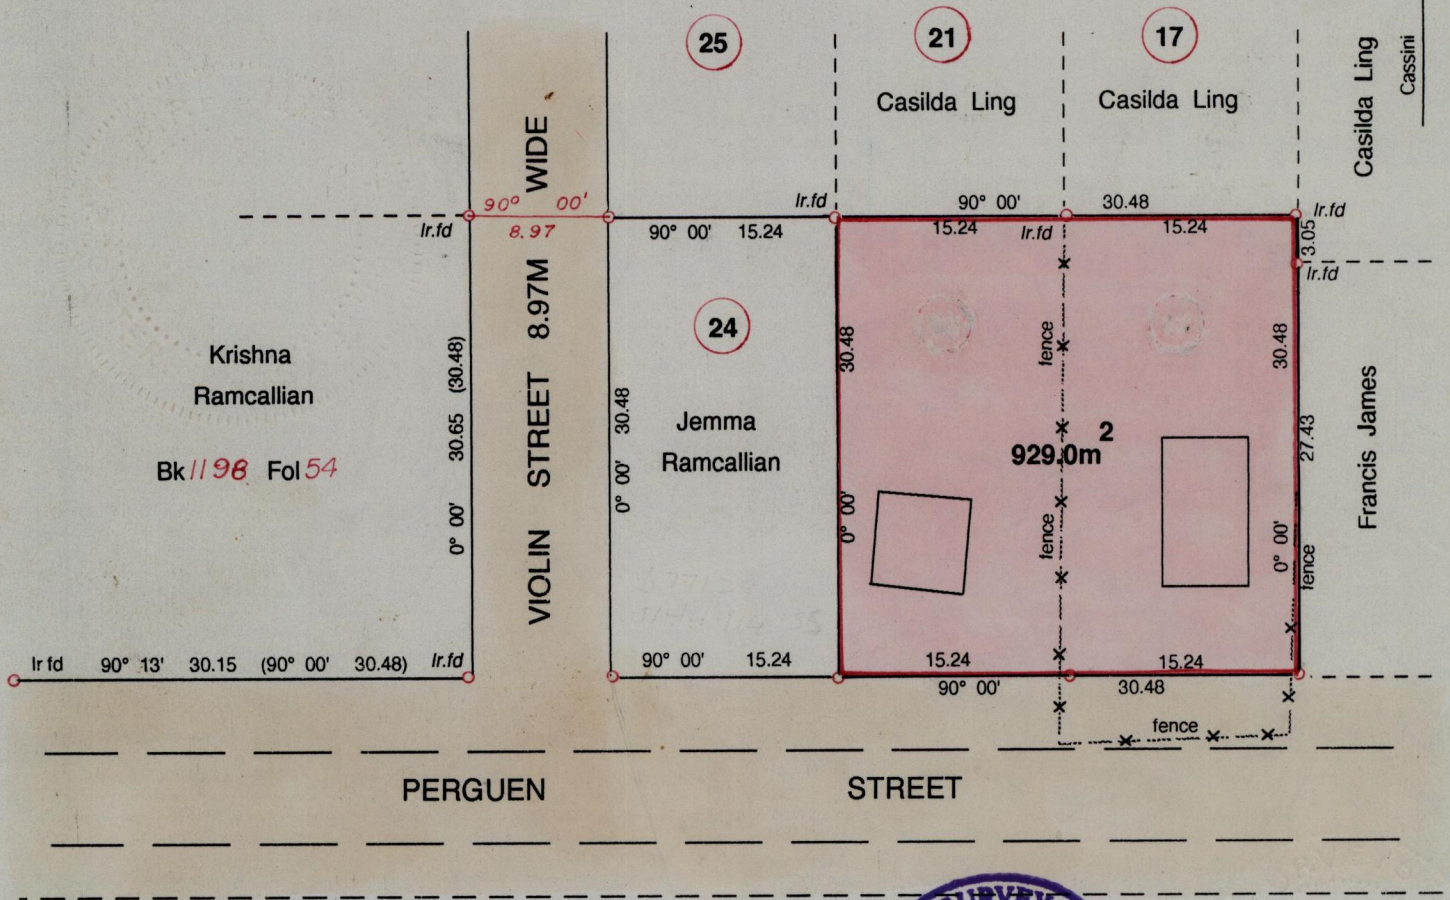

Approved ..... Director of Surveys 2007.10.16

. Denotes Iron Put unless otherwise stated

Bearings are Cassini Grid based on Solar Obs.

LAND SURVEY BOARD OF TRINIDAD AND TOBAGO GERALD LEWIS TTLS

SCALE 1 : 500

Distances are in metres

PLAN of a Parcel of land coloured pink in the *Ward of Pointe-a-Pierre*

Containing *nine hundred and twenty nine square metres*

Surveyed by me, with due authority, on 5th March 2000 for ***Eluid Sampson***

In accordance with Rule 25 (1) of the Land Surveyor's Ordinance, I certify that this plan is correct.

Checked by: ....

Entered by: ..... 10/03.

Trinidad & Tobago Land Surveyor, 5th April 20..00

ENTERED: .....