132

1264

Cadastral Sheet C.22.M. 25F
Ward of Manzanilla 1/c
County of St. Andrew

To be brought under the provisions of the Real Property Ordinance .

Process ID#66647

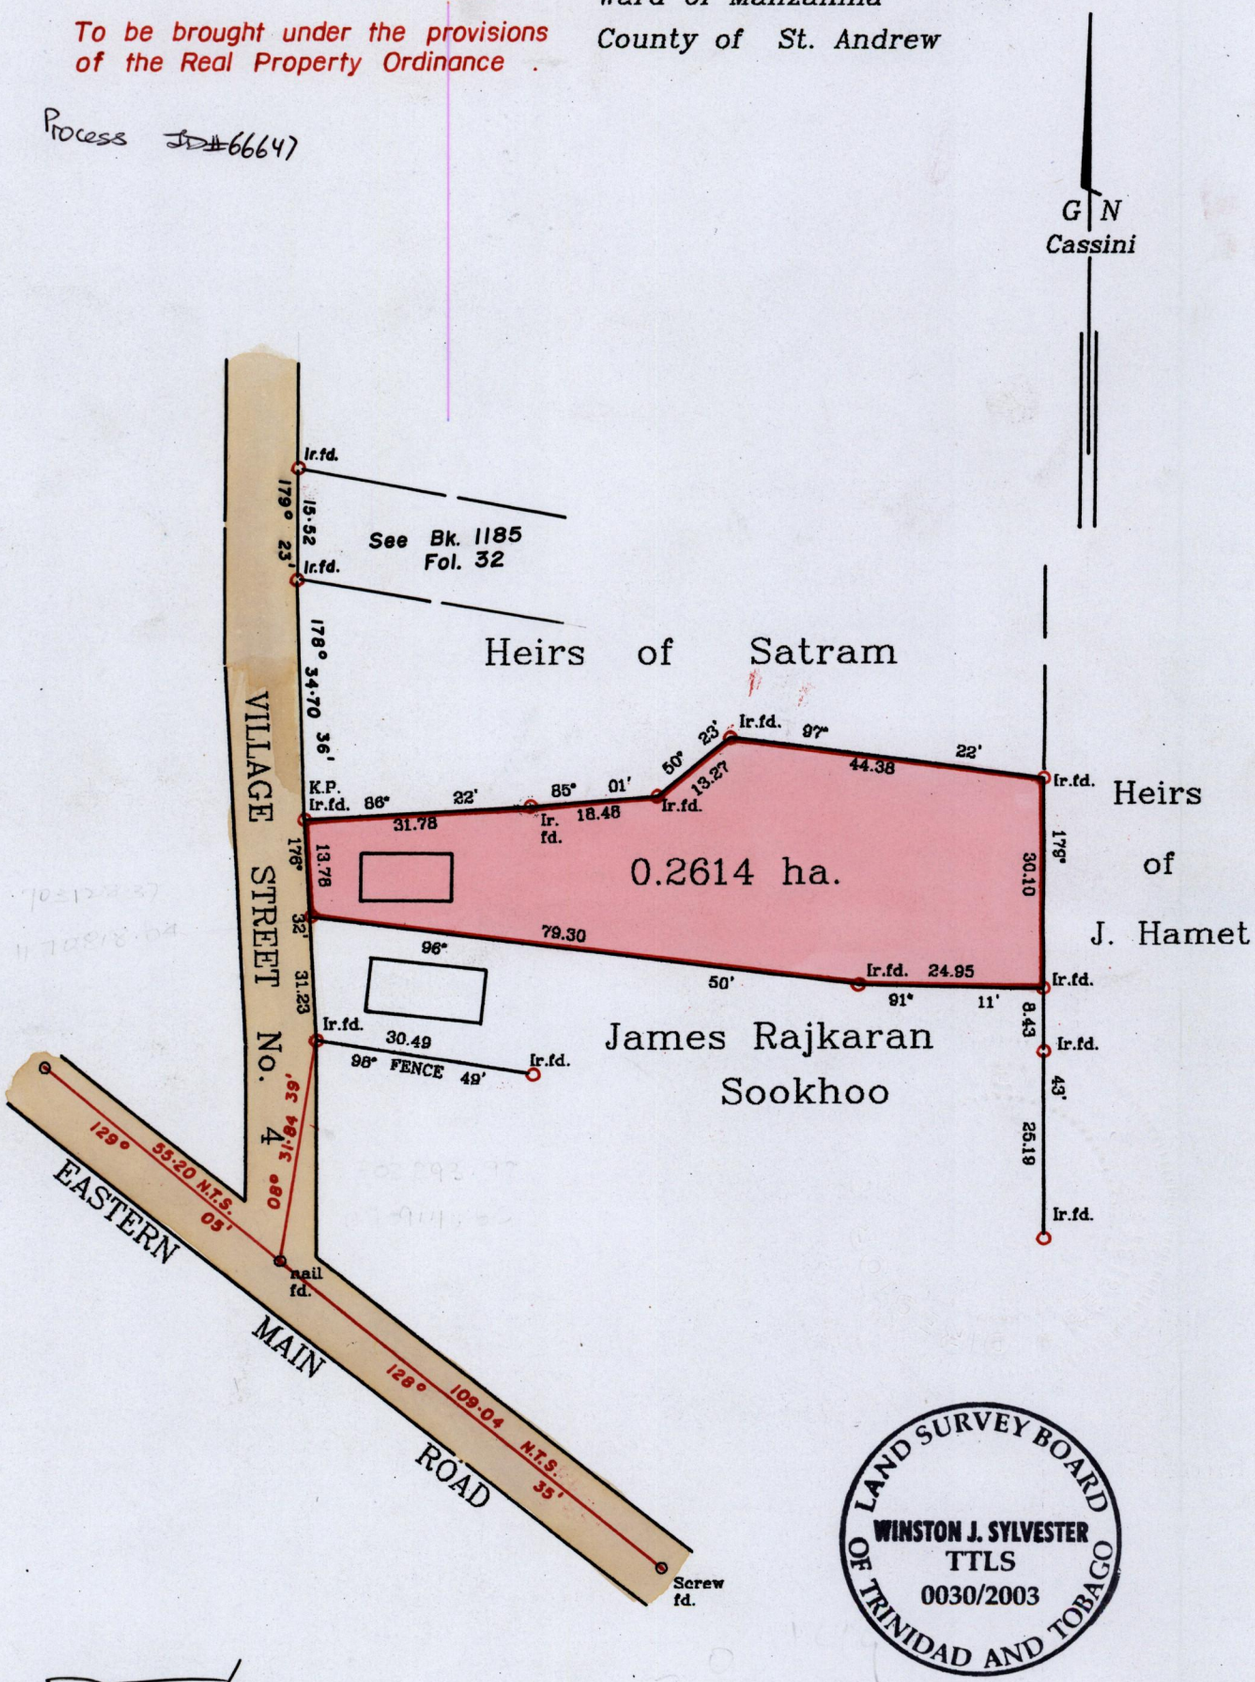

LAND SURVEY BOARD OF TRINIDAD AND TOBAGO
WINSTON J. SYLVESTER
TTLS
0030/2003

Approved.....
Director of Surveys
2003.9.19

SCALE: 1/1000

○ Denotes iron put unless otherwise stated
Bearings based on solar observation .
Note : To obtain compass bearing add 10 minutes Distances are in Metres.
PLAN of a parcel of land coloured pink in the Ward of Manzanilla
Containing zero point two six one four hectares.
Surveyed by me , with due auttyority, on September 20th, 2002 for Nicholson Sookhoo.
In accordance with regulation 25 (1) of the Land Surveyors' Regulations 1998,
I certify that this plan is correct.

Checked by 24-8-03 .....

Entered on 25F 10/03 Trinidad & Tobago Land Surveyor 21-11-2002