1279 126

R.P.O. Vol. 797 Fol. 189
CT. Vol. Fol.

Cadastral Sheet E.21.P 55B 4/b

Ward of Cocal

County of Nariva

Boos Settlement

References

S.O. 168/1934
Plan KD 3
Bk 742 fol 255
fol 341
fol 396

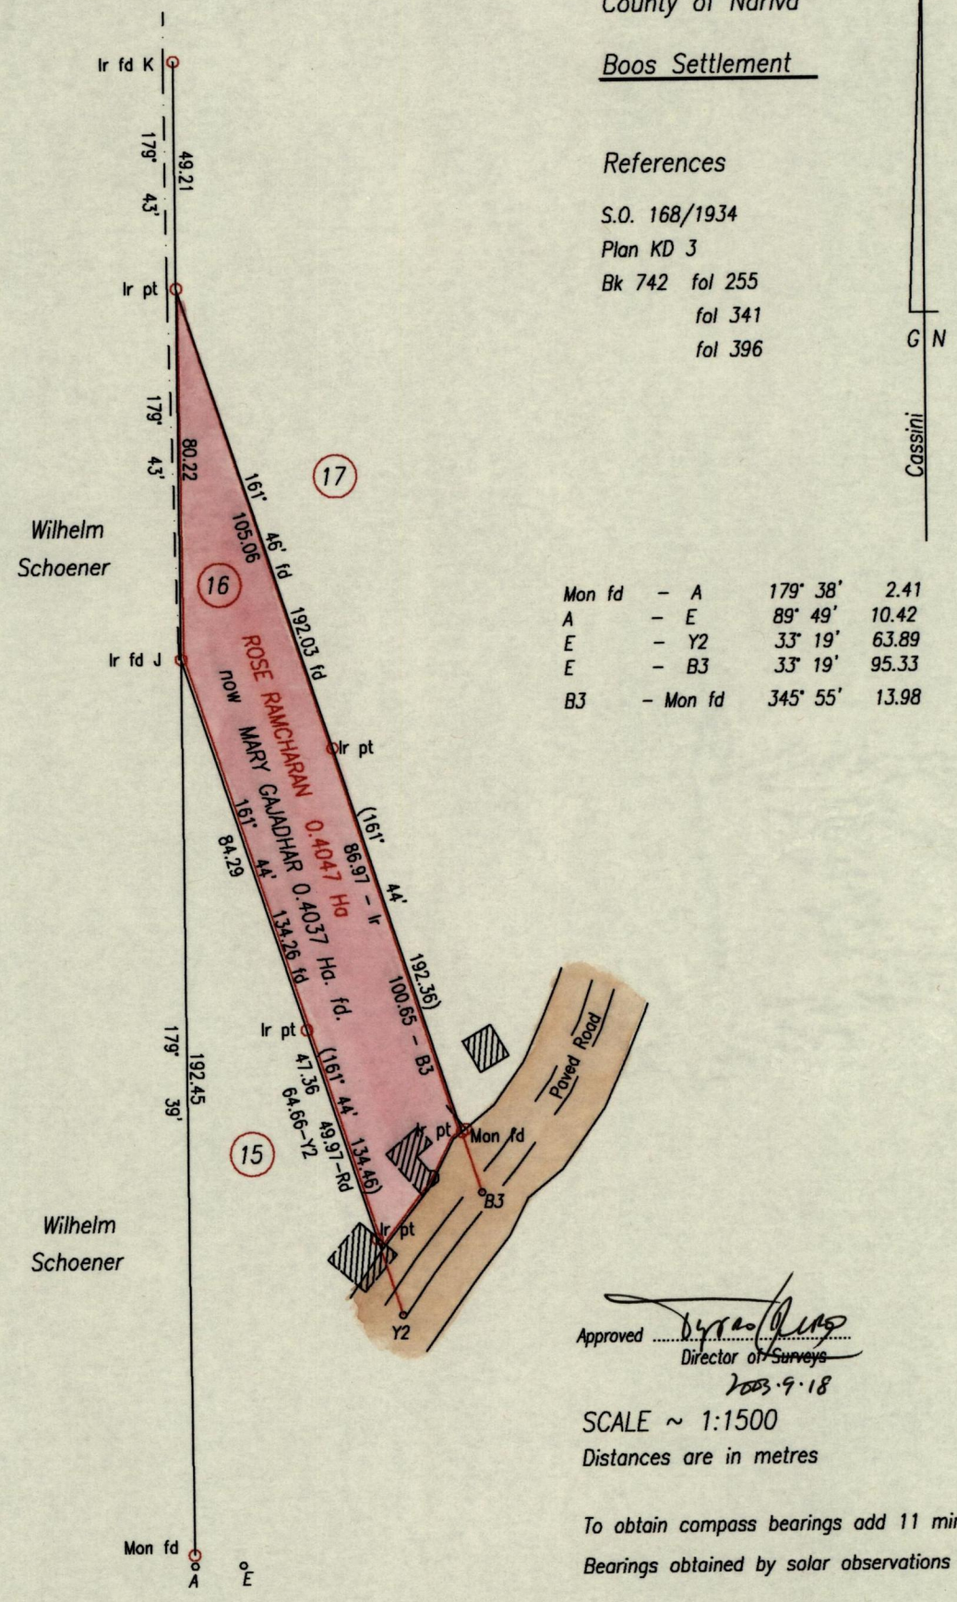

Mon fd	–	A	179° 38'	2.41
A	–	E	89° 49'	10.42
E	–	Y2	33° 19'	63.89
E	–	B3	33° 19'	95.33
B3	–	Mon fd	345° 55'	13.98

Approved .....
Director of Surveys
2003.9.18

SCALE ~ 1:1500
Distances are in metres

To obtain compass bearings add 11 minutes
Bearings obtained by solar observations

— · — · — Denotes Fence

LAND SURVEY BOARD OF TRINIDAD AND TOBAGO
ALDWYN AQUI
TTLS
0041/2003

Plan of a parcel of land coloured pink in the Ward of Cocal
Containing zero point four zero three seven hectare
Re-defined by me, with due authority, in January 2002
In accordance with Regulation 25(1) of the Land Surveyors' Regulations 1998,
I certify that this plan is correct.

Checked by ..... 5 Sept 03

Entered on .....

..... T.T.L.S.
Trinidad & Tobago Land Surveyor . . . April 02, 2002