1279

293

R.P.O. Vol. 151 Fol. 141

C.T. Vol. 643 Fol. 435

Ward of Siparia

County of St. Patrick

Cadastral Sheet (G.18.C) 73.C. 2/a

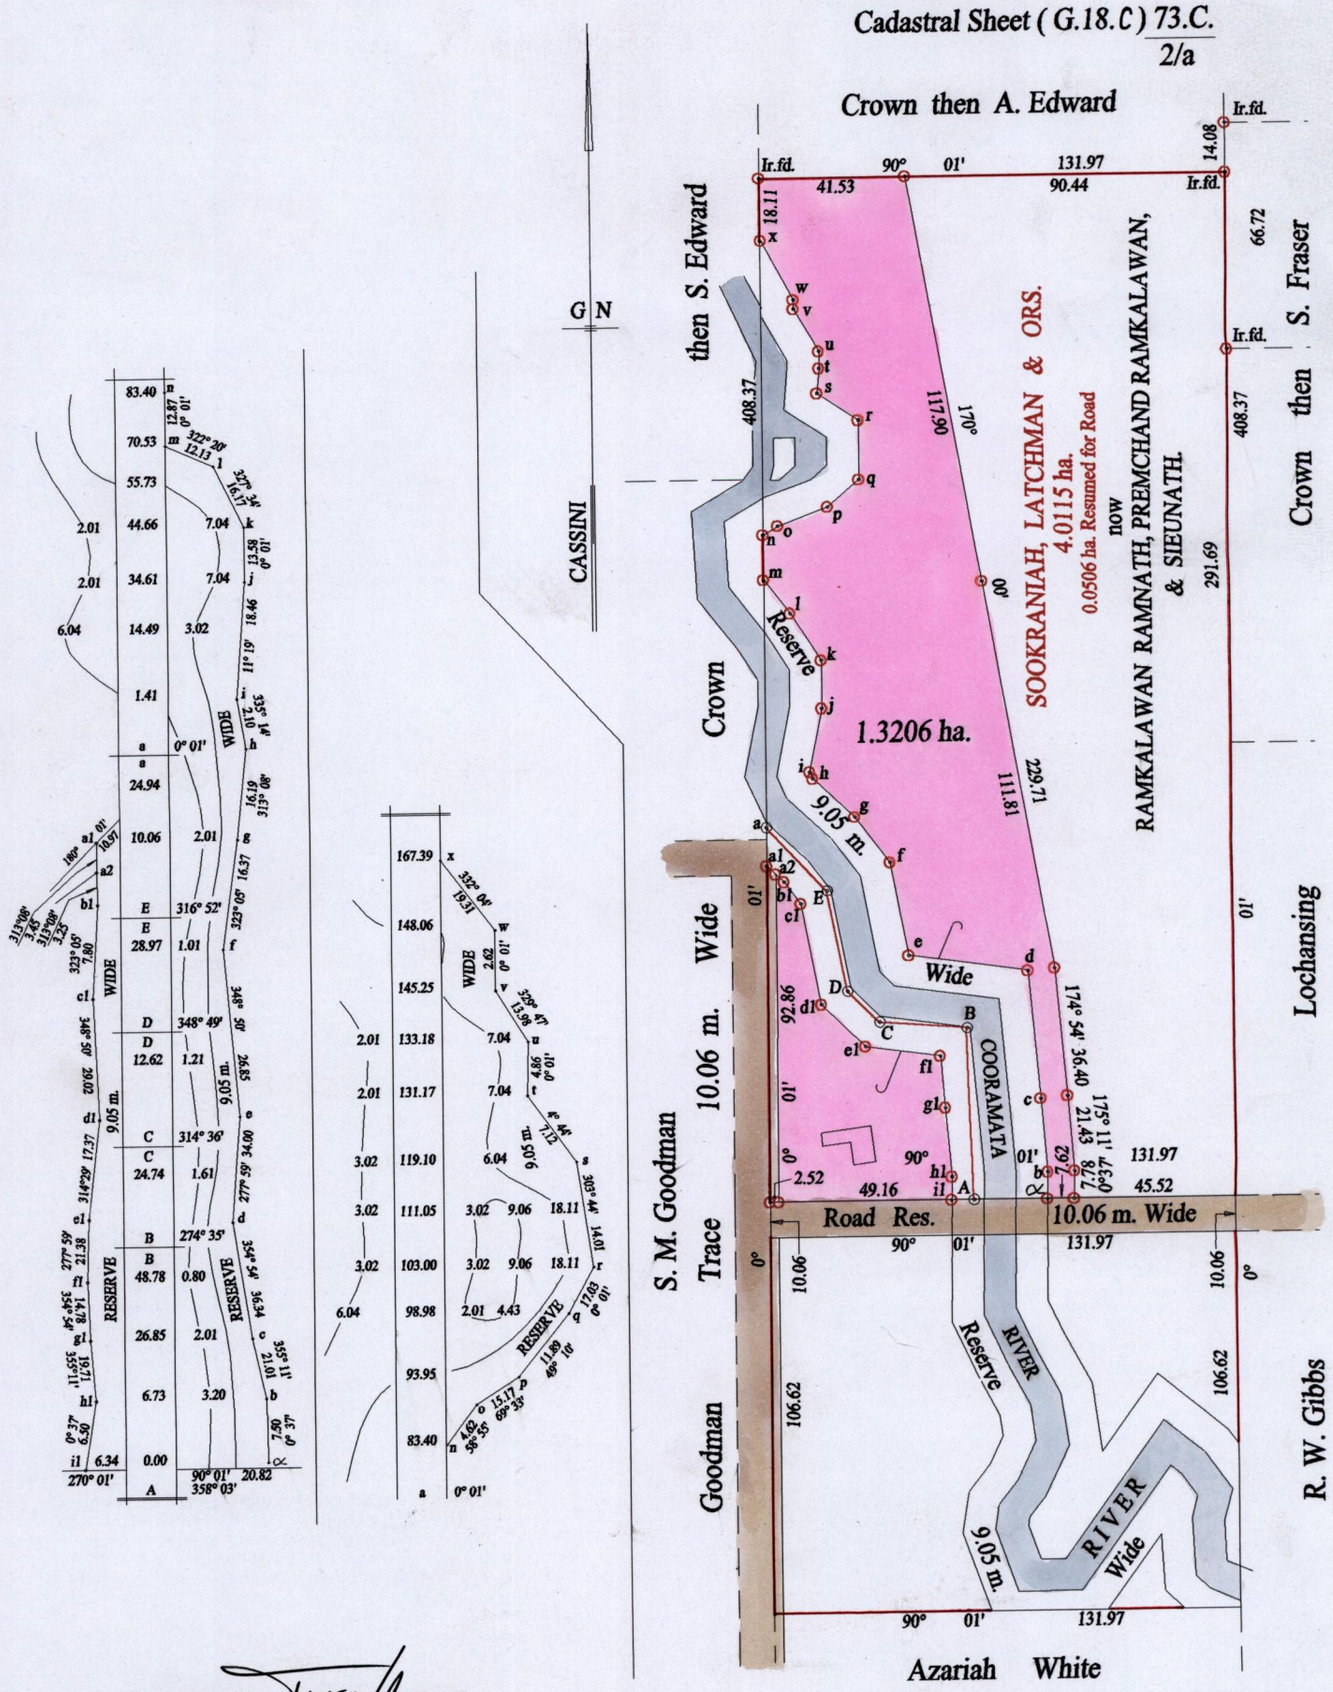

Approved .....
Director of Surveys
2004.1.26

Vide Bk.399 fol.111
Vide Plan L.C.37

⊙ Denotes Iron put except stated otherwise.

SCALE : 1:2000

Note: Bearings are cassini grid based on solar observations

Distances are in metres

PLAN of a Parcel of land coloured pink in the Ward of Siparia
Containing one point three two zero six hectares
Surveyed by me, with due authority, in May 2002
In accordance with Regulation 25 (1) of the Land Surveyors' Regulations 1998,
I certify that this plan is correct.

LAND SURVEY BOARD OF TRINIDAD AND TOBAGO
HARVEY RAMREKHA
TTLS
0067/2003

Checked by MT 7-1-04 .....

Entered on ..... Trinidad & Tobago Land Surveyor 20.11.2003