Vol. 4489 fol. 87

Process No. 66008

R.P.O. Vol. 23 Fol. 569

C.T. Vol. 2132 Fol. 79

Trace	5.43	X	4.63
		30.74	
	5.03	21.52	5.03
	5.03	10.26 = W1	5.03
	5.03	9.86	5.03
		W	177° 36'
Cr.	7.85	W	2.21
		49.49	
Cuchawan	5.03	39.63	5.03
	5.03	27.38 = V1	5.03
	5.03	6.04	5.03
		0.00	218° 01'
		V	

P.W.D.Survey No. 7 of 1938

LAND SURVEY BOARD OF TRINIDAD AND TOBAGO
SUGJAGE REEMAUL
TTLS
0082/2002

Ward of Naparima
County of Victoria
Cadastral Sheet (G.8.N) 63.C. / 3/c

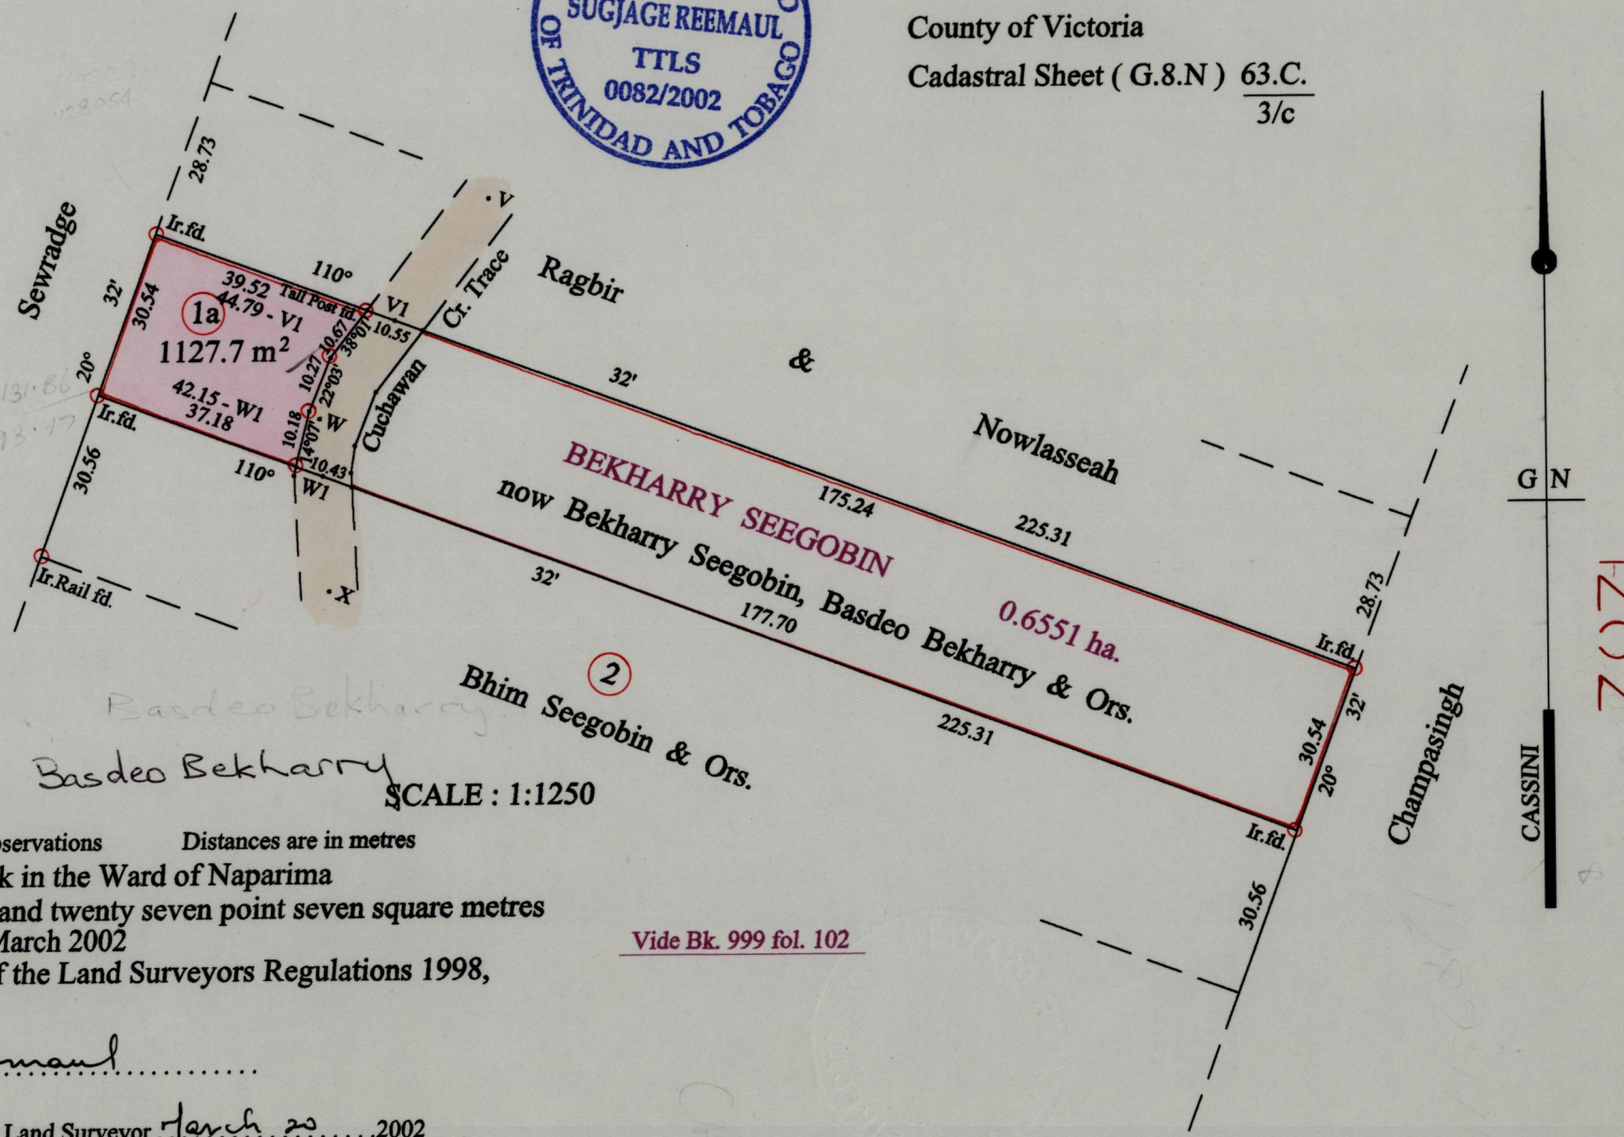

Basdeo Bekharry

Basdeo Bekharry

SCALE : 1:250

Approved .....
Director of Surveys
10.12.04

○ Denotes Iron put except stated otherwise.

Note: Bearings are cassini grid based on solar observations Distances are in metres

PLAN of a Parcel of land coloured pink in the Ward of Naparima
Containing one thousand one hundred and twenty seven point seven square metres
Surveyed by me, with due authority, in March 2002
In accordance with regulation 25 (1) of the Land Surveyors Regulations 1998,
I certify that this plan is correct.

Vide Bk. 999 fol. 102

Checked by ..... 29/11/02 .....

Entered on 6/11/03 CE. 63C Trinidad & Tobago Land Surveyor ..... March 20, ... 2002

12832

74