Vol. 4944 Fol. 249

R.P.O. Vol. 224 Fol. 357

C.T. Vol. 4578 Fol. 69

U.P.R.N. No.:

Process ID#65701

Ward of *Siparia*

County of *St. Patrick*

Cadastral Sheet *G.13.A.* $\frac{63E}{2/b}$

Reference: Bk.416 Fol.18

Plan X.A. 73

G.N.
Cassini

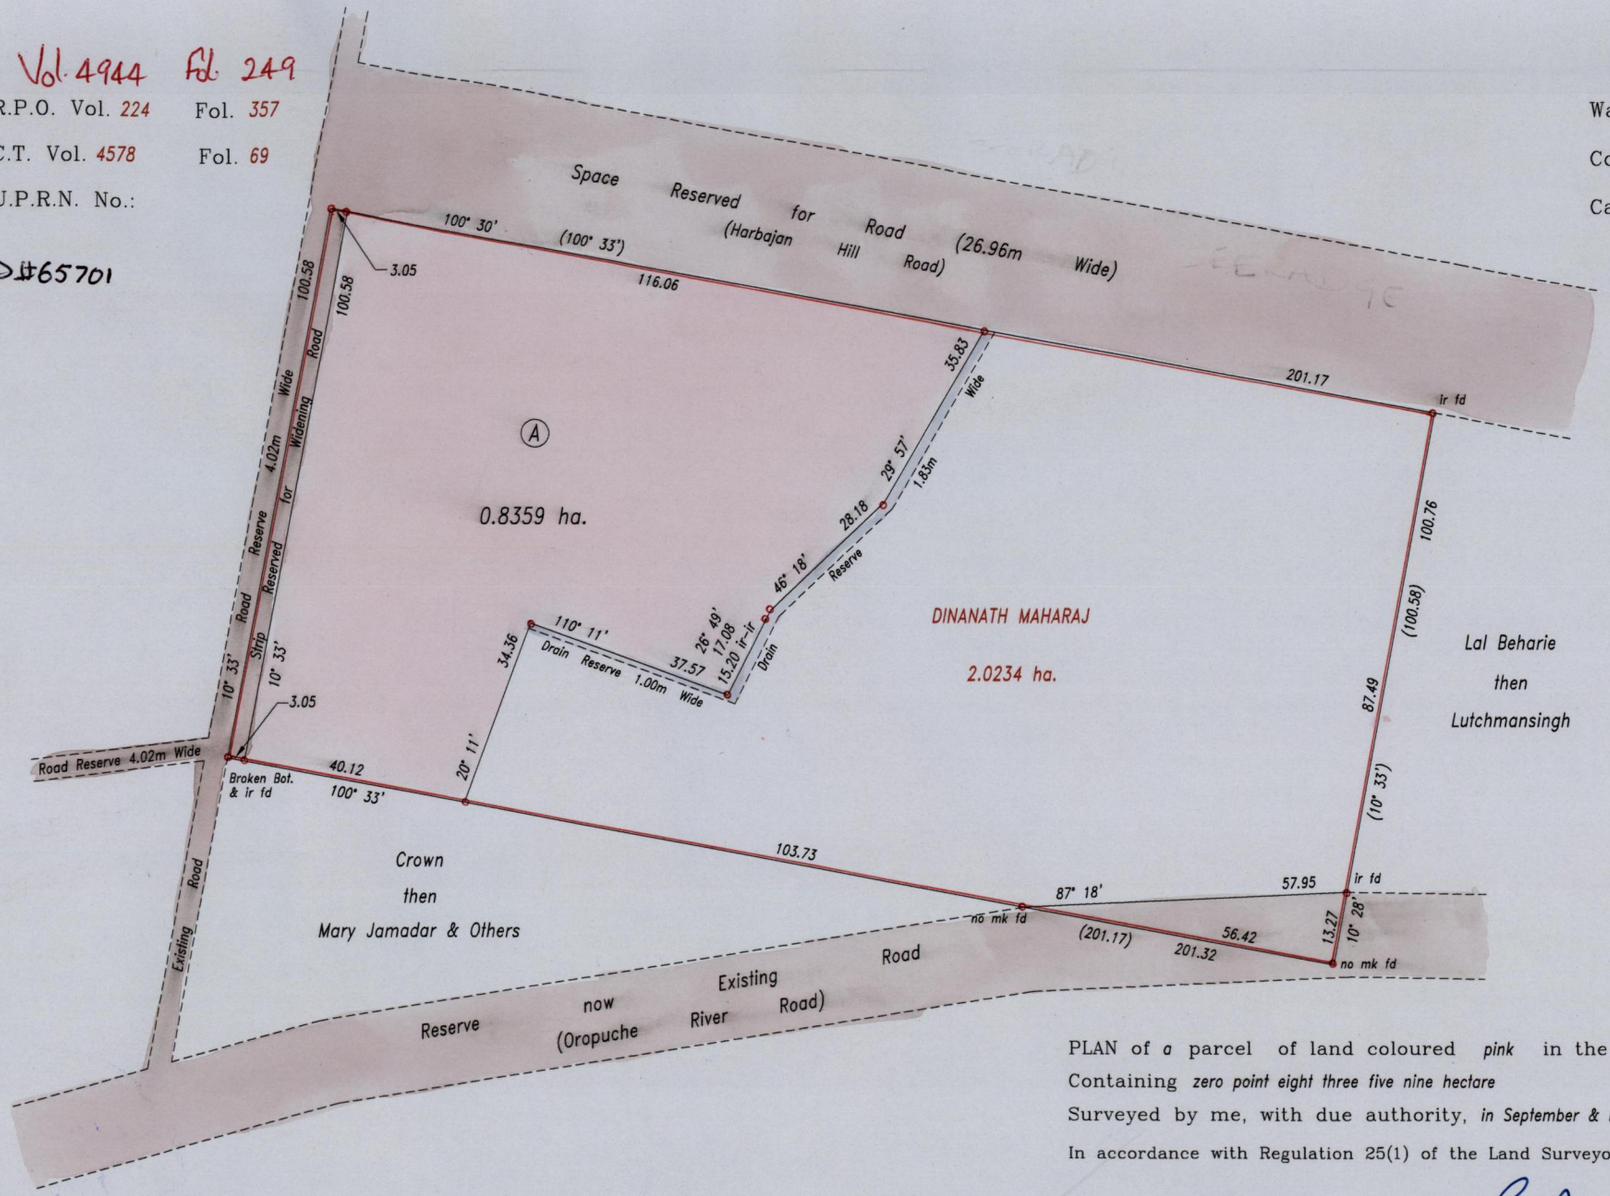

Approved

Director of Surveys
2007.04.30

SCALE 1: *1250*

Distances are in *metres*

o *Denotes iron put except otherwise stated*

Bearings are Cassini Grid based on Solar Observations

SWAHA

PLAN of *a* parcel of land coloured *pink* in the Ward of *Siparia*

Containing *zero point eight three five nine hectare*

Surveyed by me, with due authority, *in September & December 2006*

In accordance with Regulation 25(1) of the Land Surveyors' Regulations 1998, I certify that this plan is correct.

Checked by 24/4/07

Entered CMIS 10-05-2013

Trinidad & Tobago Land Surveyor 11/4/2007

LAND SURVEY BOARD OF TRINIDAD AND TOBAGO
LYNN ROOPCHAND
TTLS
0071/2007

12287

116