1287

L. & S.—54

17

Process ID#65654

№ 24617

Vol. 4101 Fol. 117

R.P.O. Vol. 18 Fol. 211

C.T. Vol. 3682 Fol. 429

Ward of Chaguanas

County of Caroni

Cadastral Sheet (D. 3. O) 34A 2/d

Gen. Plan filed in C.T. Vol. 3682 Fol 417

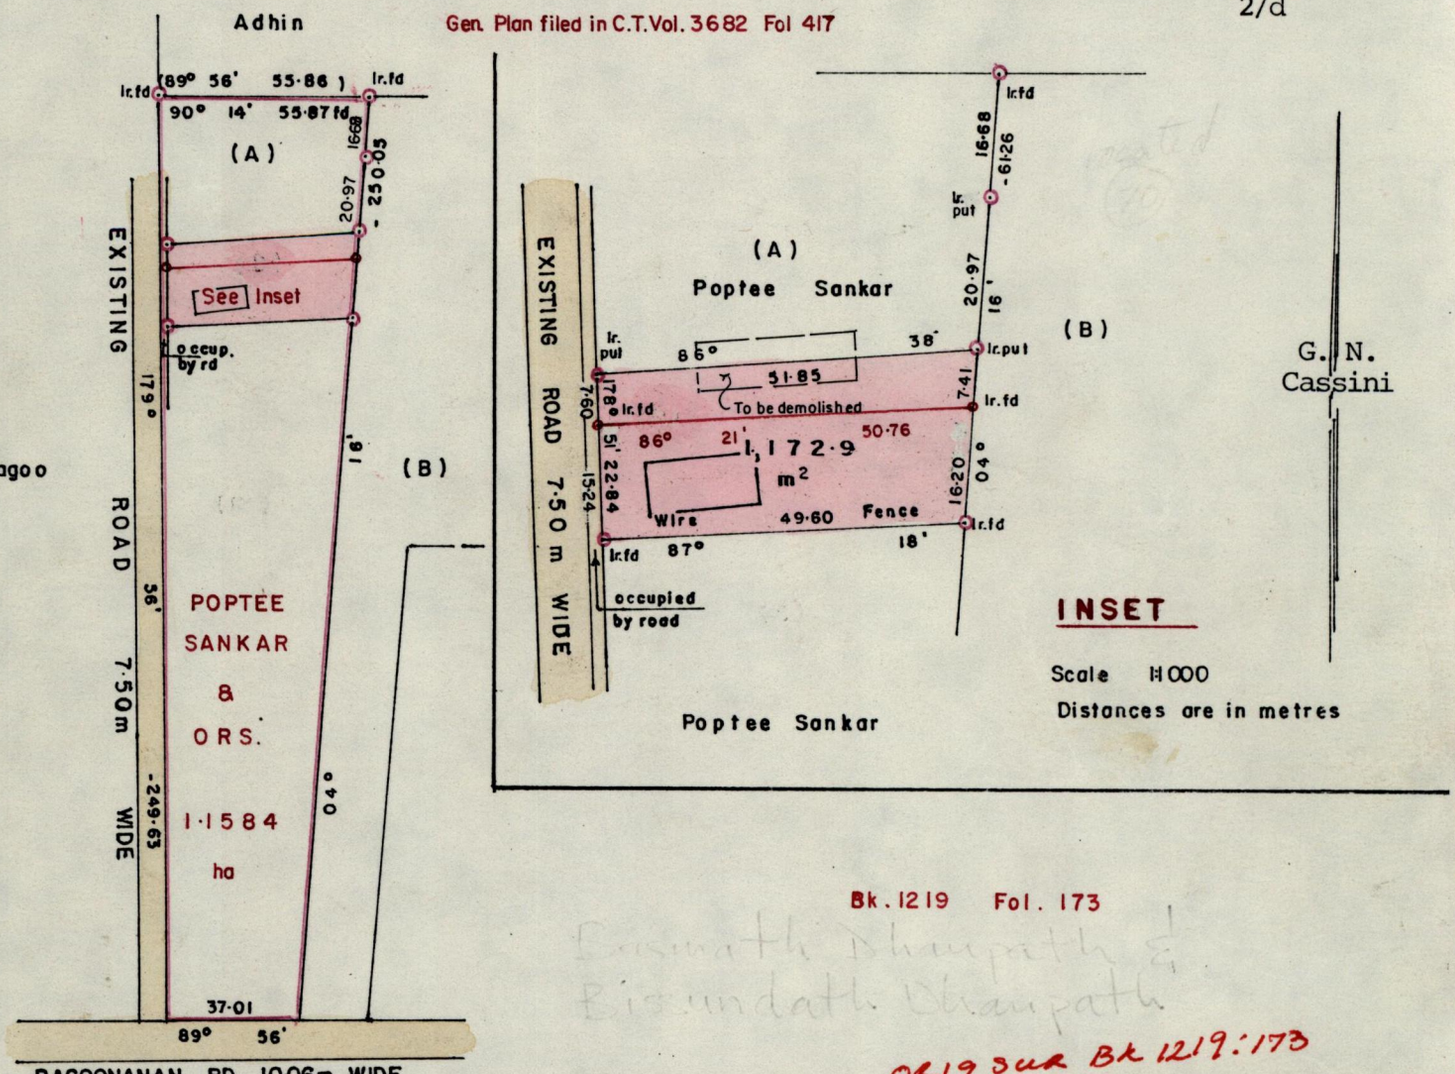

Bk. 1219 Fol. 173

Basnath Dhanpath & Bissundath Dhanpath

Orig sur Bk 1219:173

Approved ..... Director of Surveys

980609

Basnath & Bissundath Dhanpath

Bearings are based on Solar Observations

SCALE 1:2000

Note: To obtain compass bearings add 04 *minutes* *Distances are in* metres

PLAN of a Parcel of land coloured pink *in the Ward of* Chaguanas

Containing one thousand one hundred and seventy two point nine square metres

Surveyed by me, with due authority, in July 1997

I certify that I have complied with rule 76 under section 14(2)(d) of the Land Surveyors' Ordinance 1952, and that this plan is correct.

Checked by ..... 5.6.98 ..... Hy. Sooraj

Entered 34A ..... 1/04 ..... *Land Surveyor, Trinidad* 2nd April 1998

G.P., Tr./To.—943—20,000—/83