R.P.O. Vol. 59 Fol. 359
C.T. Vol. 1434 Fol. 445

Cadastral Sheet D.2.D. 23 F / 4/a
Ward of Cunupia
County of Caroni
Vide: Plan R H 21
Plan G A 188
Bk. 935 Fol. 19

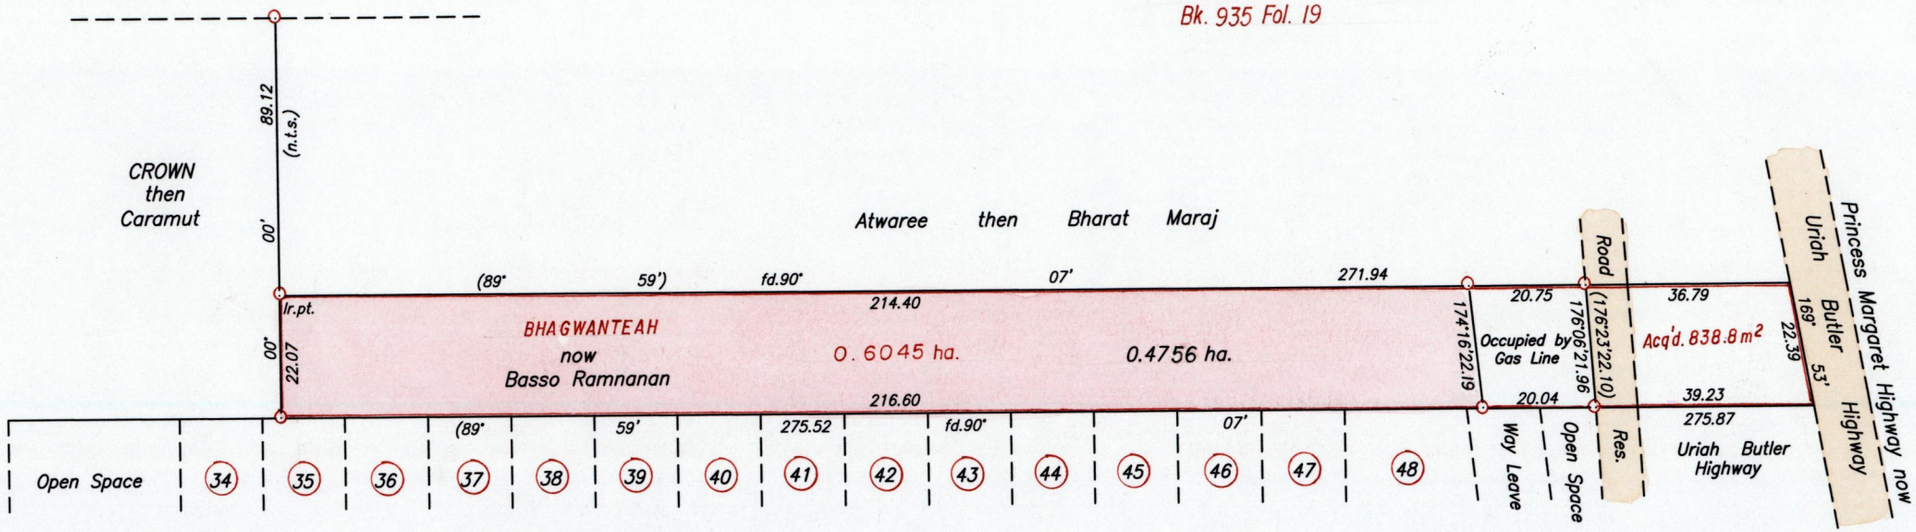

Approved ..... Director of Surveys
2004.3.24

SCALE 1/1250
Distances are in metres

○ Denotes Iron found except otherwise stated
Bearings are Cassini Grid based on Solar Observations
Plan of a Parcel of land coloured pink in the Ward of Cunupia
Containing zero point four seven five six hectare
Surveyed by me, with due authority, on October 21st. 2003
In accordance with Regulation 25 (1) of the Land Surveyors' Regulations 1998,
I certify that this plan is correct.

LAND SURVEY BOARD OF TRINIDAD AND TOBAGO
GANESHDATH RAMCHARITAR
TTLS
0055/2003

Entered on ..... Ganeshdath Ramcharitar

Checked by. M.M. 4/3/04 Trinidad & Tobago Land Surveyor ..... 14/4/ ... 2003

12889

1083