1289 172

R.P.O. Vol. 220 Fol 529
C.T. Vol. 2388 Fol 53

Ward of Manzanilla
County of St. Andrew
Cadastral Sheet C.22.J. 25C/4/c 25F/2/a

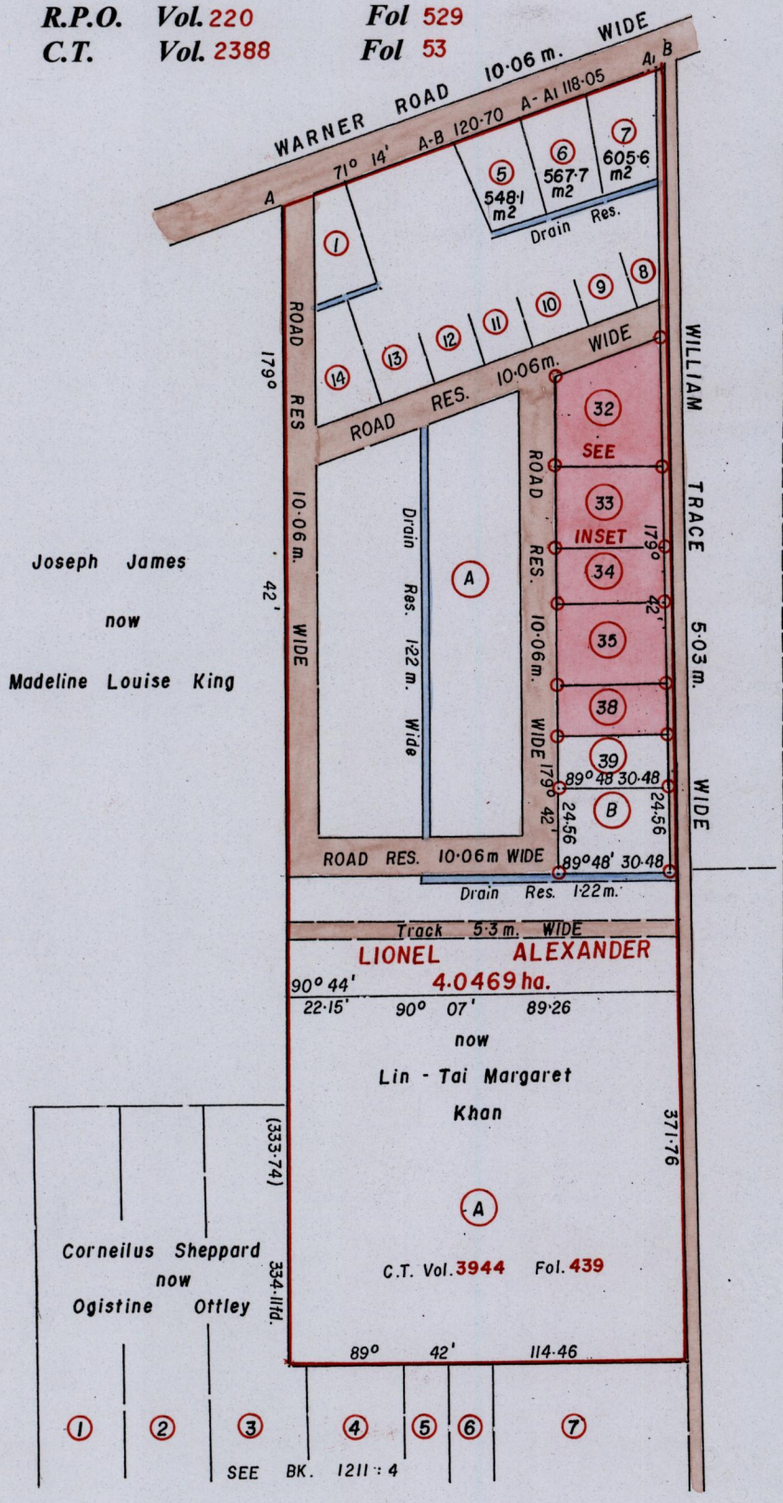

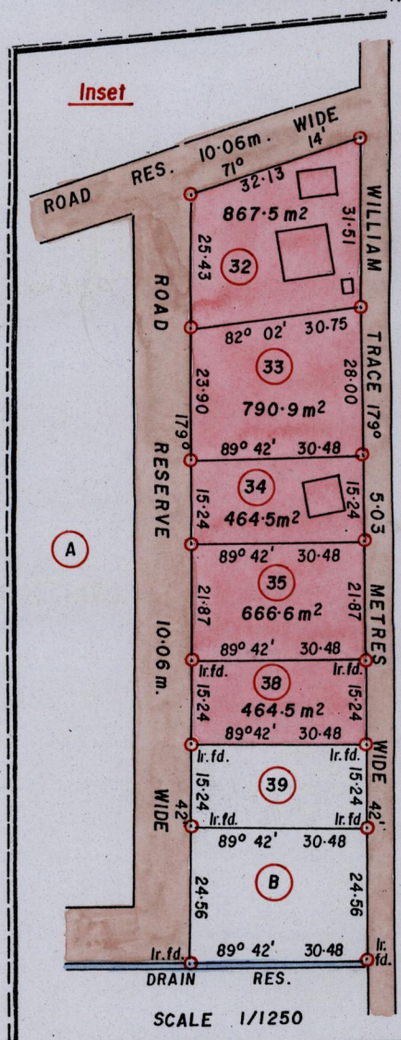

Lot 1	John Maraj	C.T. Vol. 2538 : 343

SEE BK. 1110 : 210
SEE BK. 1233 : 21
SEE PLAN J.B. 223

Lot 5	Ralph	Coutain	C.T. Vol. 4443 : 237
Lot 6	"	"	" " 4443 : 245
Lot 7	"	"	" " 4443 : 253

LAND SURVEY BOARD OF TRINIDAD AND TOBAGO
MICHAEL AWANG
TTLS
0045/2003

Approved .....
Director of Surveys
2004·5·12

SCALE 1/1000
Distances are in metres

○ Denotes Iron put except otherwise stated
Bearings are Cassini Grid based on Solar Observations

PLAN of 5 Parcels of land coloured pink in the Ward of Manzanilla
Containing together three thousand two hundred and fifty-four square metres
Surveye by me, with due authority in June 2003
In accordance with Regulation 25 (1), of the Land Surveyors' Regulations 1998,
I certify that this plan is correct.

Checked by ..... 20-4-04 .....

Entered ..... Trinidad and Tobago Land Surveyor..... 7th December ...2003