R.P.O. Vol. 116 Fol. 333
C.T. Vol. 670 Fol. 188
Vide : Bk. 723 Fol. 28

LAND SURVEY BOARD OF TRINIDAD AND TOBAGO
DEXTER HEERAH
TTLS
0091/2004

Cadastral Sheet (D.8.B.) 34 A / 4/a
Borough of Chaguanas
County of Caroni

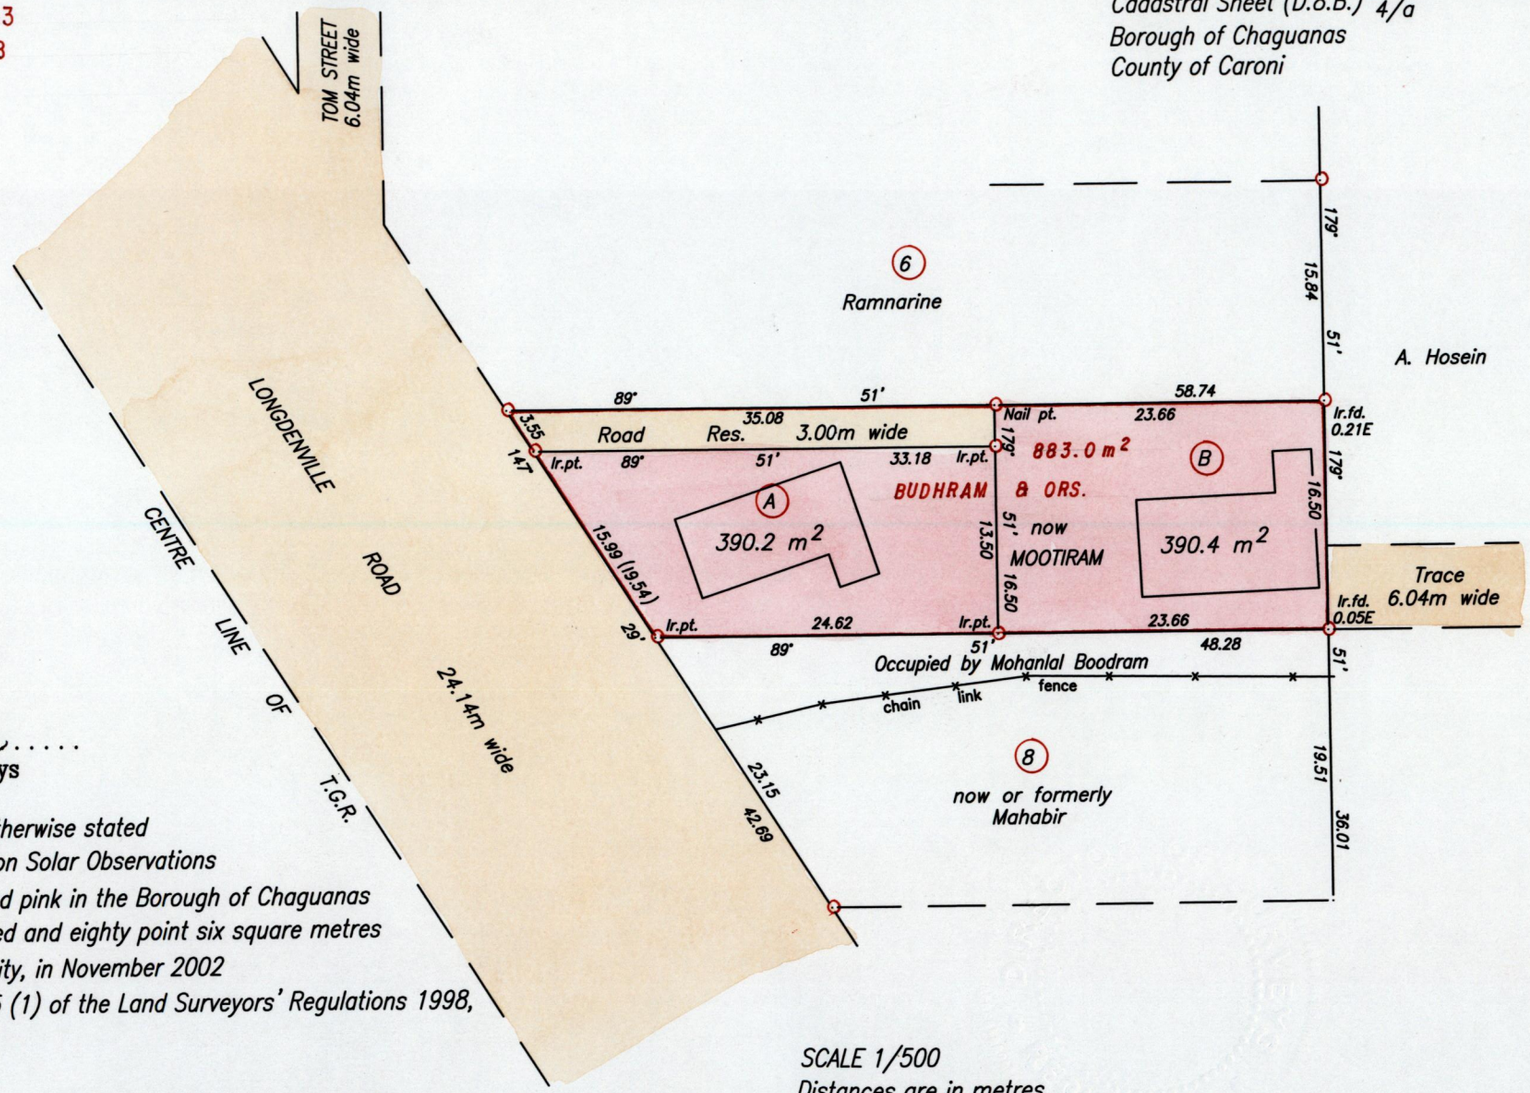

SCALE 1/500
Distances are in metres

Approved .....
Director of Surveys
2004.8.4

⊙ Denotes Iron found except otherwise stated
Bearings are Cassini Grid based on Solar Observations
Plan of 2 Parcels of land coloured pink in the Borough of Chaguanas
Containing together seven hundred and eighty point six square metres
Surveyed by me, with due authority, in November 2002
In accordance with Regulation 25 (1) of the Land Surveyors' Regulations 1998,
I certify that this plan is correct.

Checked by ..... Dexter B. Heerah .....

Entered on ..... Trinidad & Tobago Land Surveyor. 10th February, 2004

1283
283