R.P.O. Vol. 76 Fol. 497

C.T. Vol. 3726 Fol. 531

Cadastral Sheet D.2.D. 23F 4/a

Ward of Cunupia

County of Caroni

Vide : Bk.950 Fol.43
Bk.882 Fol.186

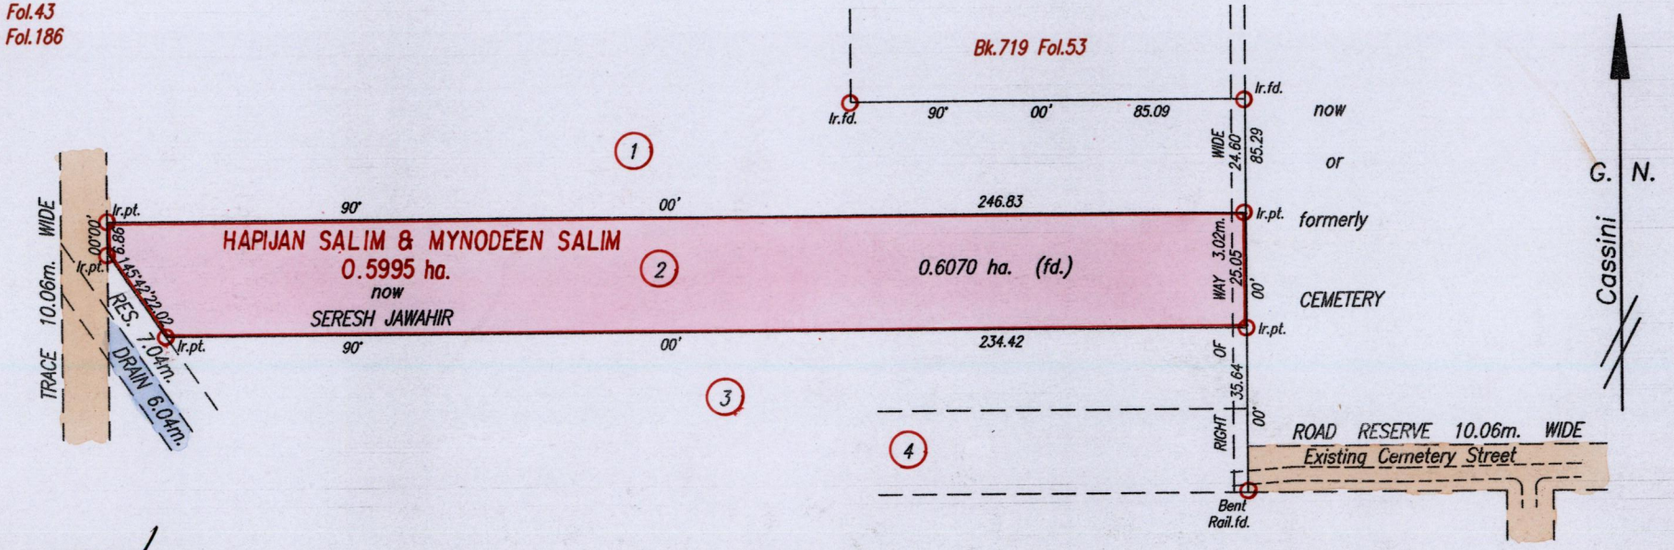

Approved .....
Director of Surveys
2004.6.4

SCALE 1:1500

Distances are in metres

Bearings are based on Solar Observations

PLAN of a Parcel of land coloured pink in the Ward of Cunupia

Containing zero point six zero seven zero hectares

Surveyed by me, with due authority, in May 2004

In accordance with Regulation 25 (1) of the Land Surveyors' Regulations 1998,

I certify that this plan is correct.

LAND SURVEY BOARD OF TRINIDAD AND TOBAGO
BHAGHIRATHI MAHARAJ
TTLS
0083/2004

Checked by M.L. 24-7-04

Bhaghirathi Maharaj .....

Entered on .....

Trinidad & Tobago Land Surveyor ..... 4th June 2004.

1239

287