1289 67

R.P.O. Vol. 188 Fol. 527

C.T. Vol. 1371 Fol. 153

U.P.R.N. No.:

Ward of Siparia

County of St. Patrick

Cadastral Sheet G.13.G. 63F / 1/d

Vide Bk. 723 : 159

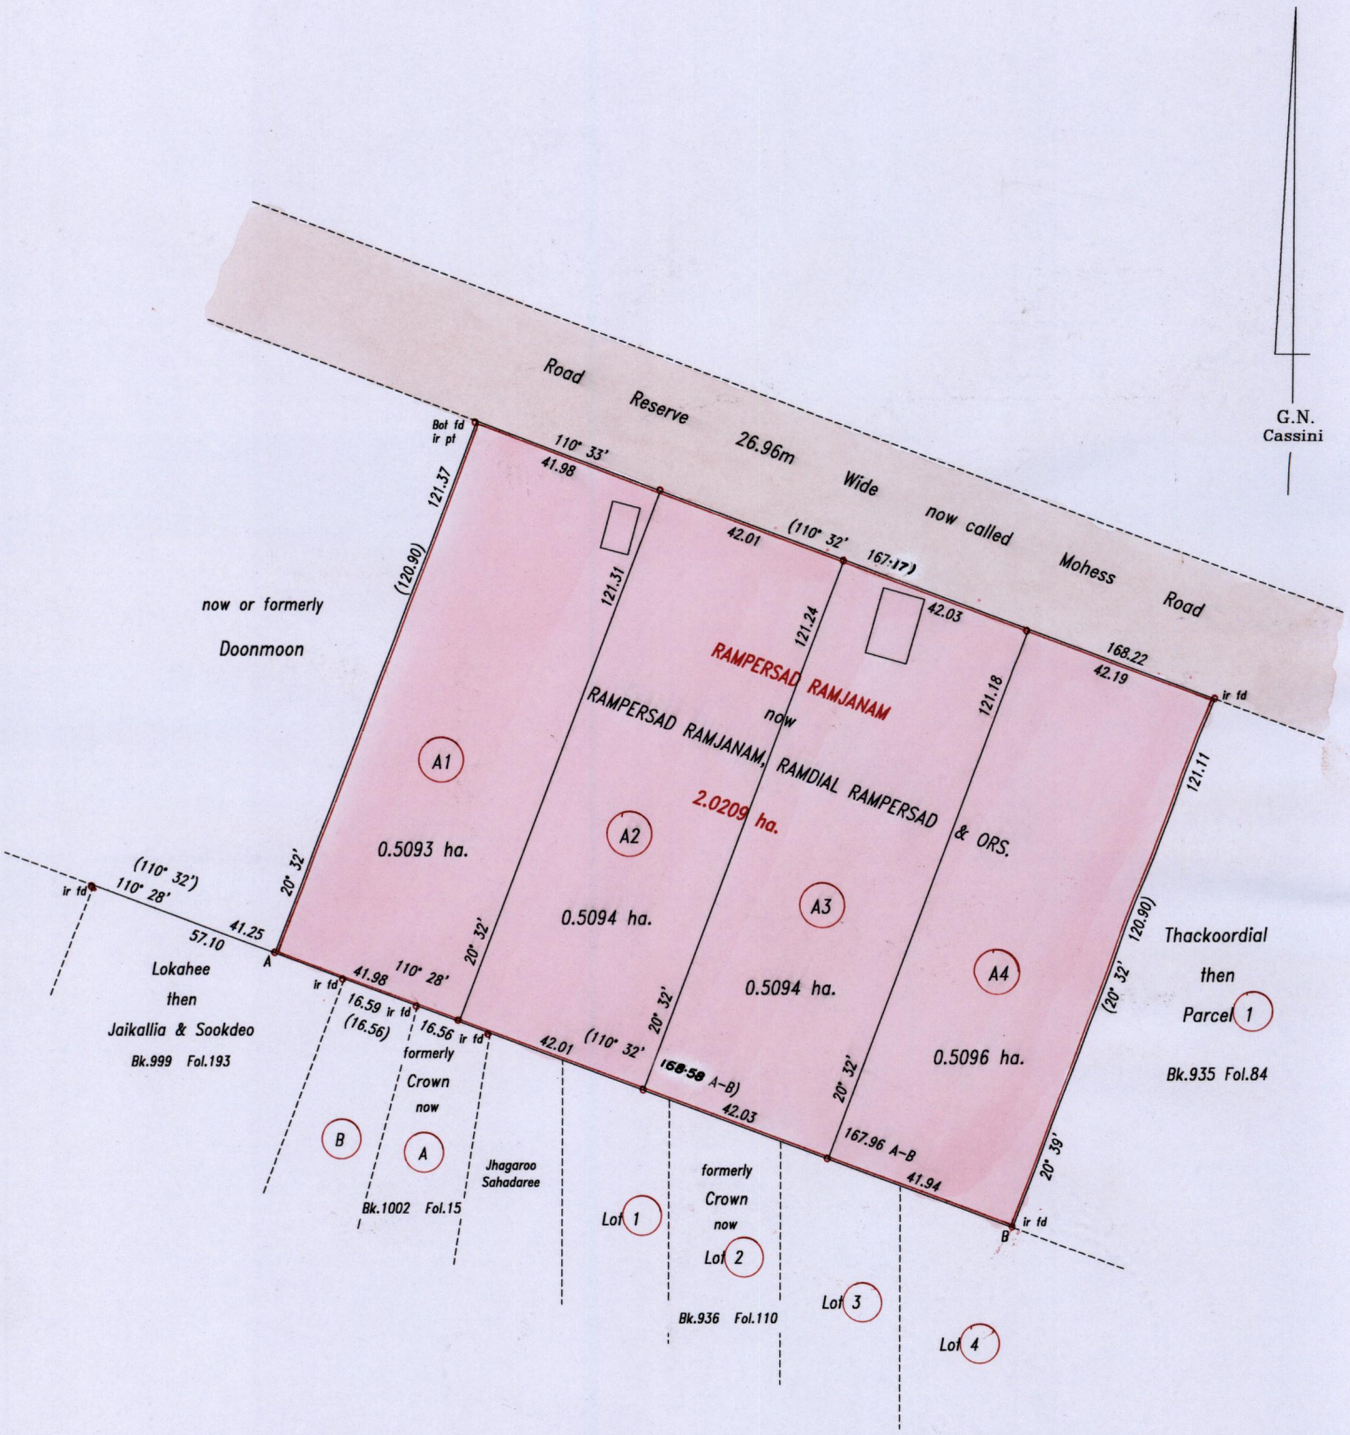

Reference: Bk.405 Fol.57

Approved

Director of Surveys

25.04.25

SCALE 1: 1500

Distances are in metres

Bearings are Cassini Grid based on Solar Observations

o Denotes iron put except otherwise stated

PLAN of 4 parcels of land coloured pink in the Ward of Siparia

Containing together two point zero three seven seven hectares

Surveyed by me, with due authority, in March 2003

In accordance with Regulation 25(1) of the Land Surveyors' Regulations 1998, I certify that this plan is correct.

Checked by 22.6.04

Entered .....

L. A. Roopchand

Trinidad & Tobago Land Surveyor 17/11/2003

LAND SURVEY BOARD OF TRINIDAD AND TOBAGO
LYNN ROOPCHAND
TTLS
0071/2003