Process ID #66856

1292 126

U.P.R.N.....

Reg. deed # 10728/1984

To be Brought under the Provisions of the Real Property Ordinance

Ward of Guayaguayare
County of Mayaro
Cadastral Sheet (H.5.E), 56E / 2/a

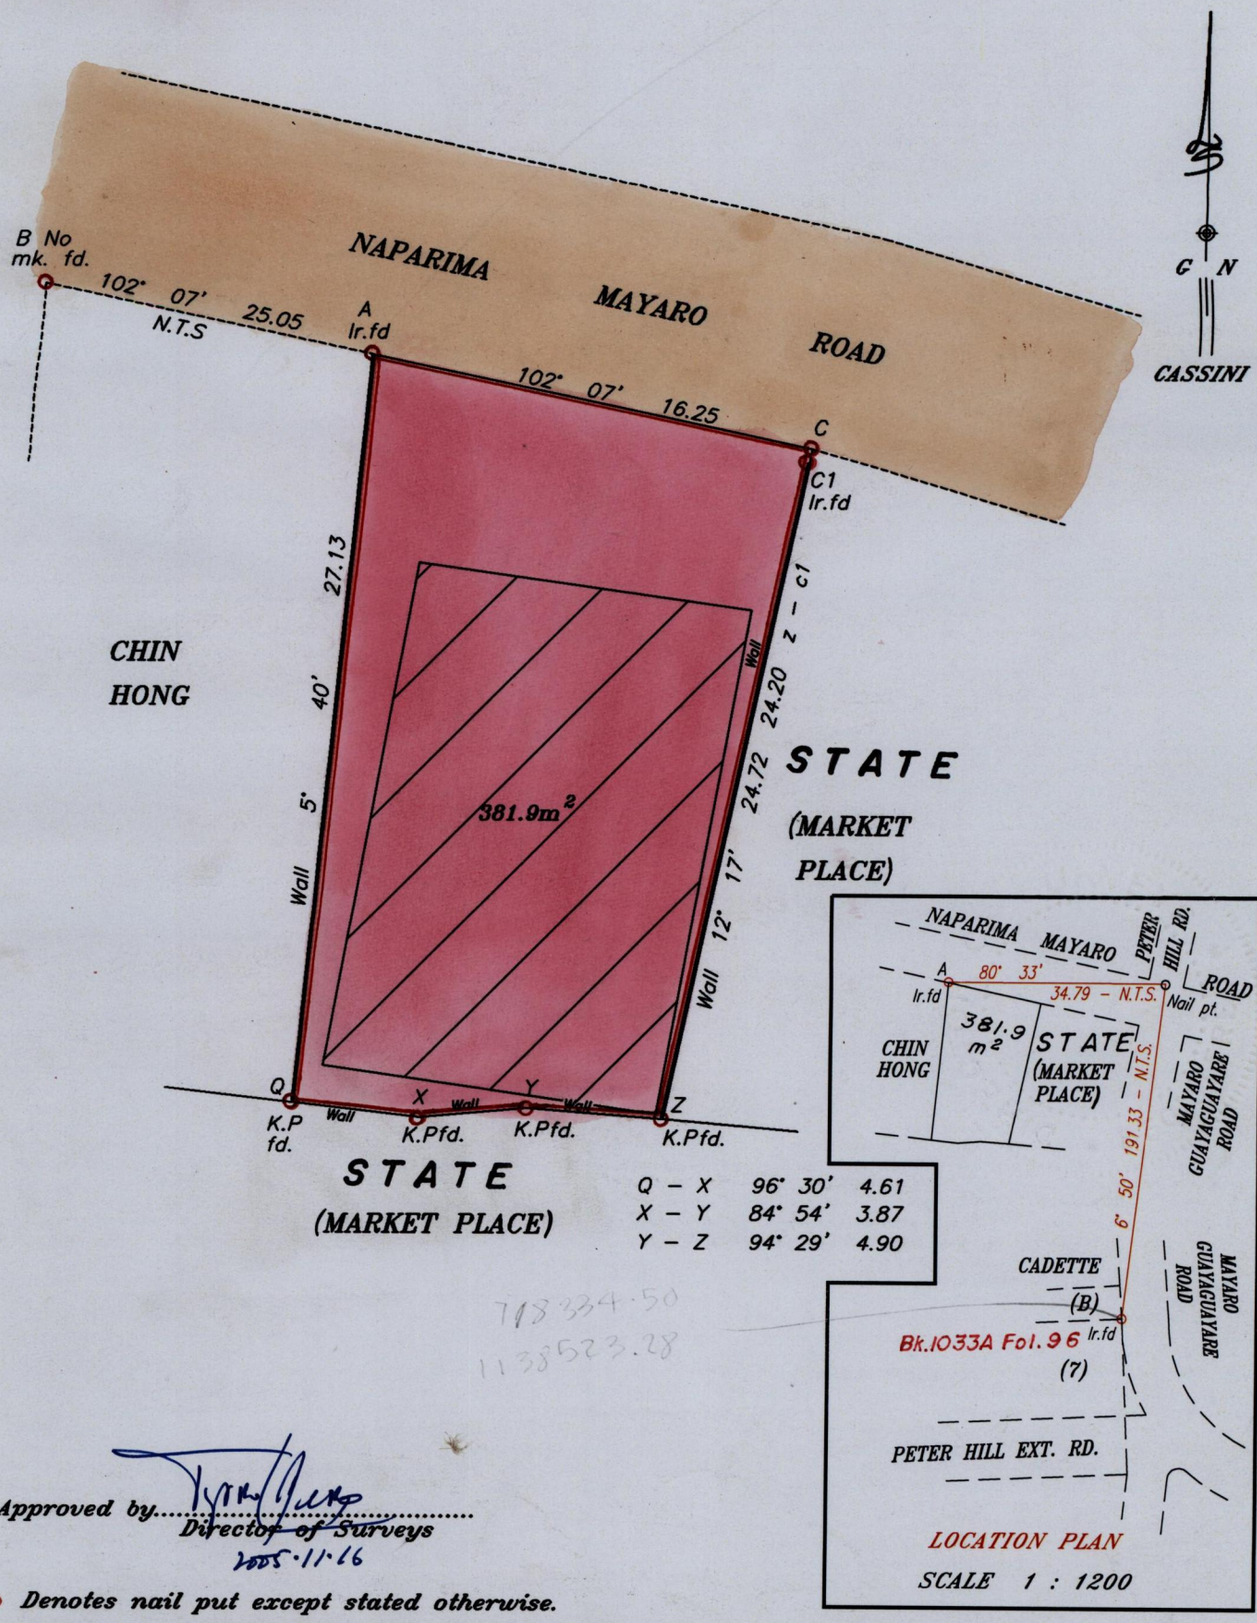

718334.50
1138523.28

Approved by.....
Director of Surveys
2005.11.16

○ *Denotes nail put except stated otherwise.*

Bearings are Cassini Grid based on Solar Observations. **SCALE 1 : 250**

Note : To obtain compass bearing add 16 minutes. *Distances are in metres*

Plan of a Parcel of land coloured pink in the Ward of Guayaguayare

Containing three hundred and eighty one point nine square metres

Surveyed by me with due authority, in March, 2003 at the request of Francis Chai

In accordance with Regulation 25 (1) of the Land Surveyors' Regulations 1998, I certify that this plan is correct.

Checked by.....

Entered onr.....
14-08-13

.....
Trinidad & Tobago Land Surveyor.....16th 11 2003

LAND SURVEY BOARD OF TRINIDAD AND TOBAGO
LENNY W. HANOMANSINGH
TTLS
0090/2003