1292 1883

Process ID# 67411

To be brought under the provisions of the REAL PROPERTY ORDINANCE

U.P.R.N.....

PEMBROKE

Cadastral Sheet *I.19.B* 2J/25

Ward of *Tobago*

Parish of *St. Mary*

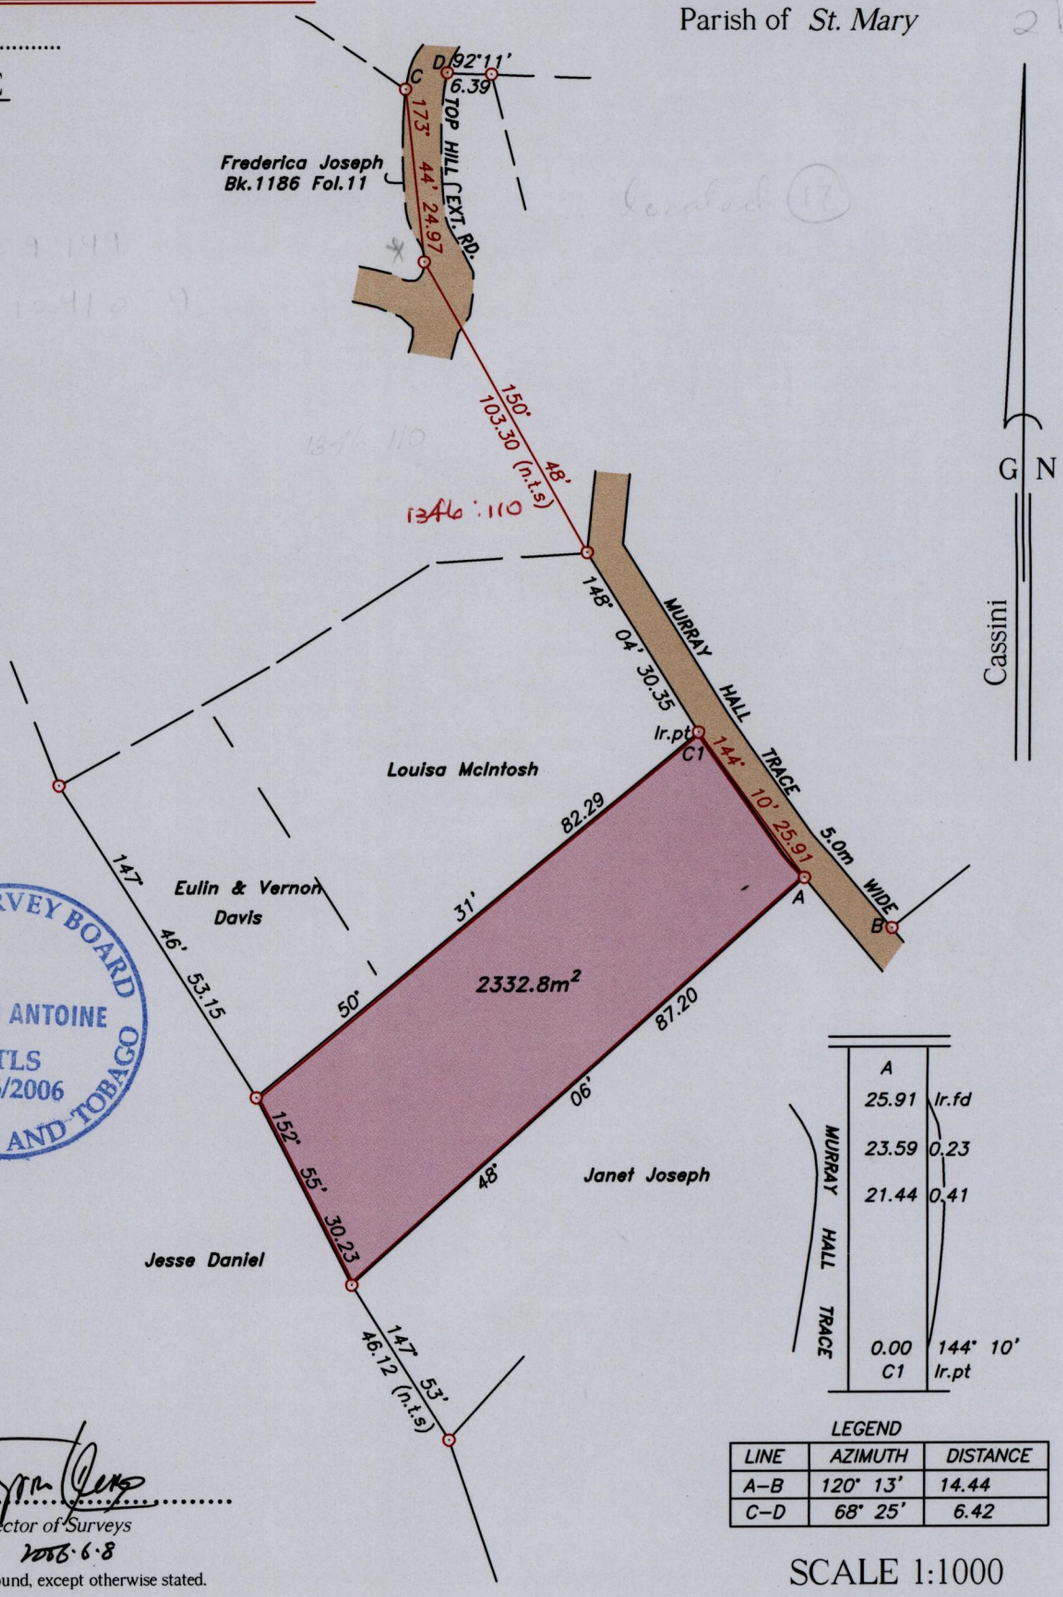

LAND SURVEY BOARD OF TRINIDAD AND TOBAGO
LYNDON ANTOINE
TTLS
0076/2006

LEGEND

LINE	AZIMUTH	DISTANCE
A–B	120° 13'	14.44
C–D	68° 25'	6.42

SCALE 1:1000

Approved .....
Director of Surveys
2006·6·8

⊙ Denotes iron found, except otherwise stated.

Bearings are grid based on solar observations

Distances are in metres

PLAN of a parcel of land coloured *pink* in the Ward of *Tobago*

Containing *two thousand three hundred and thirty two point eight square metres.*

Surveyed by me, with due authority on 24th September 2004 for Charles Ashton Phillips & Charles Ainsworth Phillips

In accordance with Regulation 25 (1) of the Land Surveyors' Regulations 1998, I certify that this plan is correct.

Checked by 2006·6·1

Entered .....

Lyndon Antoine

Trinidad & Tobago Land Surveyor 14th March 2006

path: \\Main\04Survey\P083\CPHILLIPS.DWG

K. Albert
20-6-2013