1300 1300/175 175

U.P.R.N.....

To be brought under the provisions of the REAL PROPERTY ORDINANCE

Cadastral Sheet *I.18.G*
Ward of *Tobago*
Parish of *St. George*
MT.ST. GEORGE

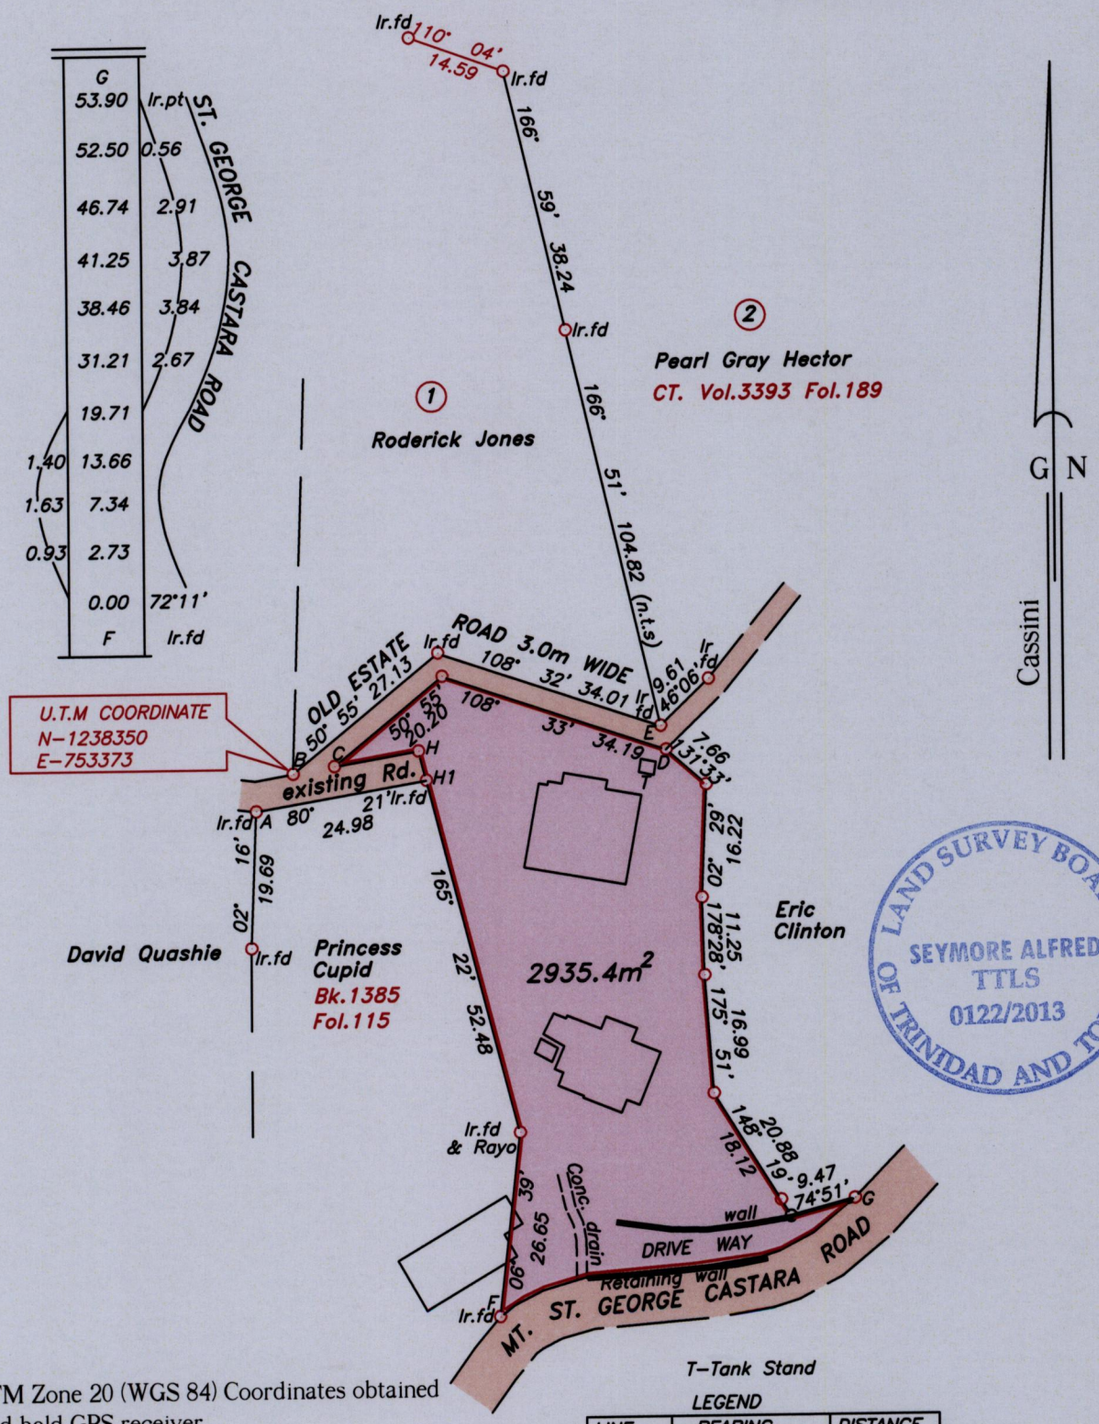

LAND SURVEY BOARD OF TRINIDAD AND TOBAGO
SEYMORE ALFRED
TTLS
0122/2013

Note- UTM Zone 20 (WGS 84) Coordinates obtained from hand held GPS receiver
± 5.00m

LEGEND

LINE	BEARING		DISTANCE
A–B	45°	12'	7.56
B–C	80°	21'	6.06
D–E	347°	25'	3.51
F–G	72°	11'	53.90
H–C	260°	21'	12.37
H–H1	165°	22'	4.37

Approved .....
Director of Surveys 17/11/14

SCALE 1:1000

○ Denotes iron put, except otherwise stated.
○ Denotes peg put.

Bearings are grid based on solar observations

Distances are in metres

PLAN of a parcel of land coloured *pink* in the Ward of *Tobago*
Containing *two thousand nine hundred and thirty five point four square metres.*
Surveyed by me, with due authority on 20th September 2013 for Henson Orr
Certified Correct in accordance with Regulation 25 (1) of the Land Surveyors Regulations 1998.

Checked by MM 12/11/2014
Entered .....

Seymore Alfred
Trinidad & Tobago Land Surveyor 9th October 2013.

Path: \\Aasl-server\2013survey\0029\H ORR.DWG