1300

69

C.T. Vol. 3852 Fol. 135

Refs:L&S BK 1198 Fol. 17

Vol 4902 Fol 467

Cadastral Sheet I.19.E
Ward of Tobago
Parish of St. Mary

GOODWOOD

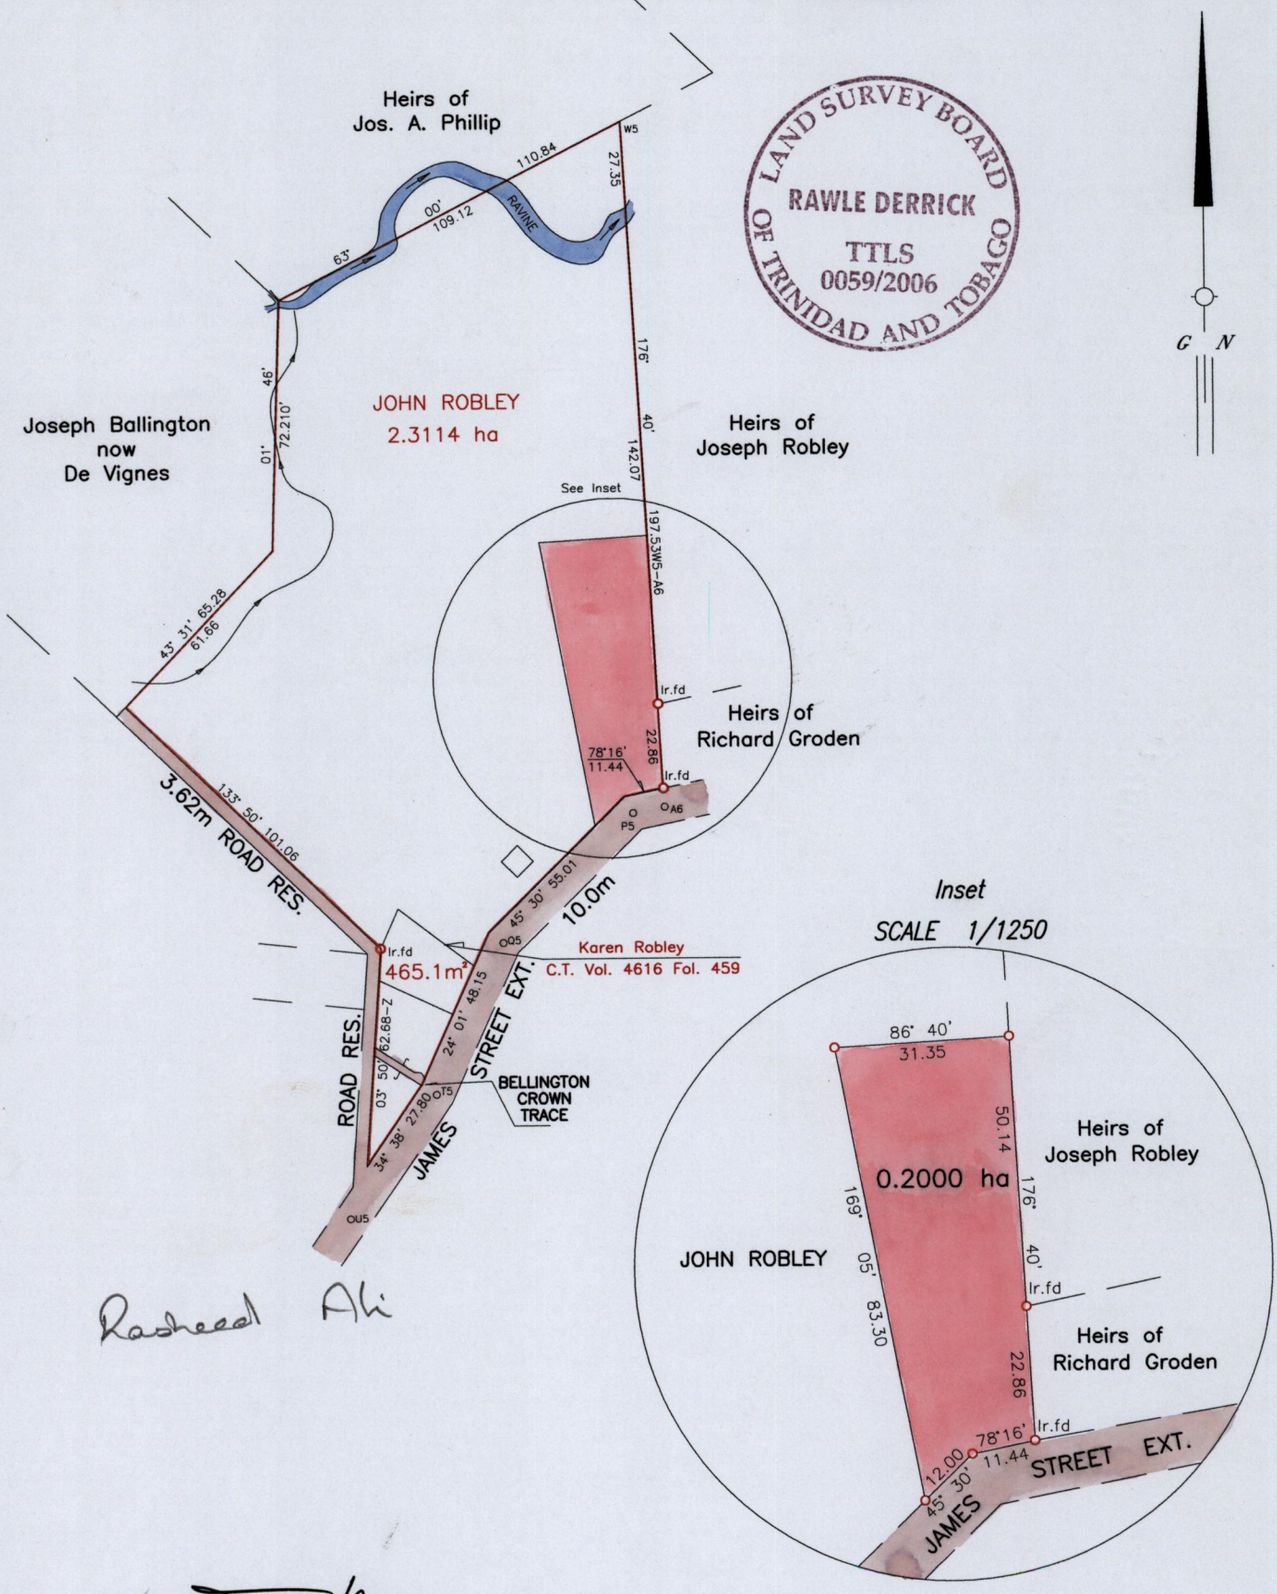

LAND SURVEY BOARD OF TRINIDAD AND TOBAGO
RAWLE DERRICK
TTLS
0059/2006

Rasheed Ali

Approved.....
Director of Surveys
2007-01-17

SCALE 1/2000
Distances are in Metres

o Denotes Iron put except otherwise stated
Bearings are Cassini Grid based on Solar Observations
Plan of a Parcel of land coloured pink in the Ward of Tobago
Containing zero point two zero zero zero hectare
Surveyed by me with due authority, in February 2006
In accordance with Regulation 25 (1) of the Land Surveyors' Regulations 1998,
I certify that this plan is correct.

Checked by..... 10/1/07 .....

Entered..... Trinidad & Tobago Land Surveyor December 01 2006