1308 182

Process ID#66613

R.P.O Vol. 95 Fol. 409
C.T. Vol. 555 Fol. 203
U.P.R.N No.
Vol 4520 Fol 419
Ongual Bk 985:175

Ward of Siparia
County of St. Patrick
Cadastral Sheet G.13.G 63.F. 1/d

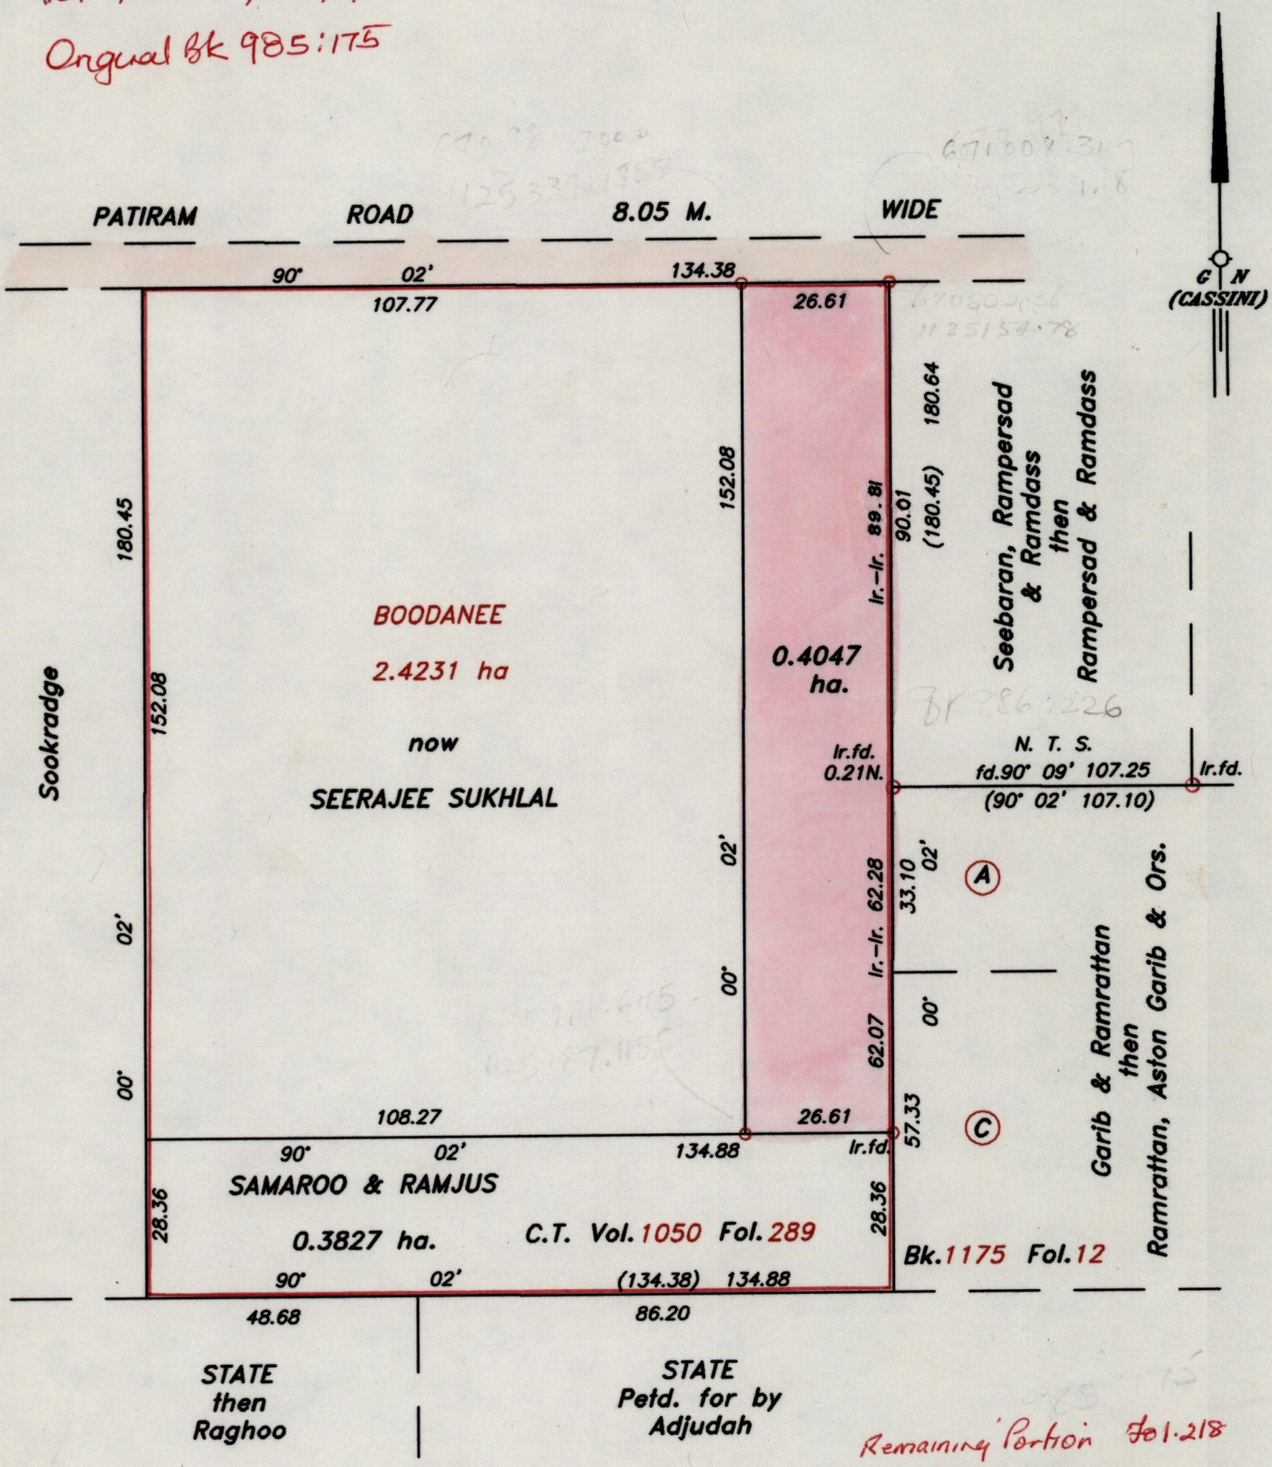

Remaining Portion Fol. 218
Samdaye Siewlal Rampersad

Approved .....
Director of Surveys
1553-9-1

Bk. 391 Fol. 72

SCALE 1/1250

○ Denotes Iron put except stated otherwise.

Distances are in metres

Bearings are Cassini Grid based on Solar Observations
Plan of a Parcel of land coloured pink in the Ward of Siparia
Containing point four zero four seven hectare
Surveyed by me, with due authority, in September 2002
In accordance with Regulation 25 (1) of the Land Surveyors' Regulations 1998,
I certify that this plan is correct.

Checked by..... 26 May 03

Entered by .....

Trinidad & Tobago Land Surveyor..... 19.05.2002

LAND SURVEY BOARD
RON GAJADHAR
TTLS
0080/2002
TRINIDAD AND TOBAGO