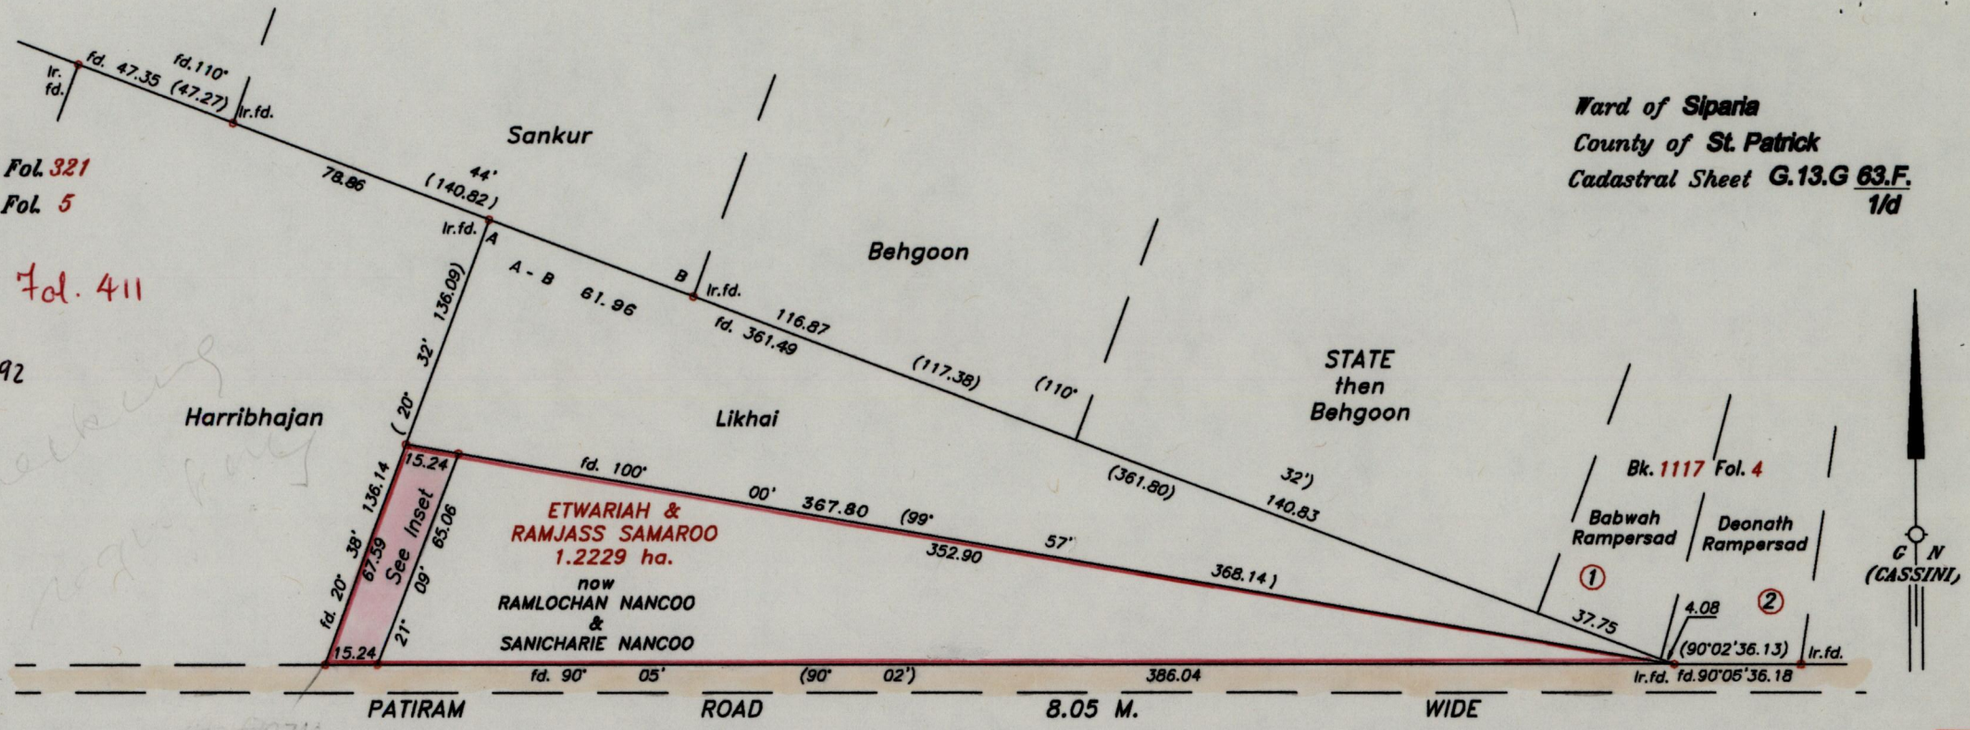

Ward of Siparia
County of St. Patrick
Cadastral Sheet G.13.G 63.F. 1/d

R.P.O Vol. 96 Fol. 321
C.T. Vol. 1512 Fol. 5
U.P.R.N No.

Vol. 4520 Fol. 411

Process ID# 66292

Approved .....
Director of Surveys
2003.8.25

Ramlochan & S. Nancoo
Orig Deed Bk. 940 Fol. 124

○ Denotes Iron put except stated otherwise.

SCALE 1/2000

Bearings are Cassini Grid based on Solar Observations

Distances are in metres

Plan of a Parcel of land coloured pink in the Ward of Siparia
Containing nine hundred and sixty eight point five square metres
Surveyed by me, with due authority, in September 2002
In accordance with Regulation 25 (1) of the Land Surveyors' Regulations 1998,
I certify that this plan is correct.

Checked by ..... 30 Sep 03

Entered by .....

.....
Trinidad & Tobago Land Surveyor ..... 20:09:.....2002

LAND SURVEY BOARD
RON GAJADHAR
TTLS
0980/2002
TRINIDAD AND TOBAGO

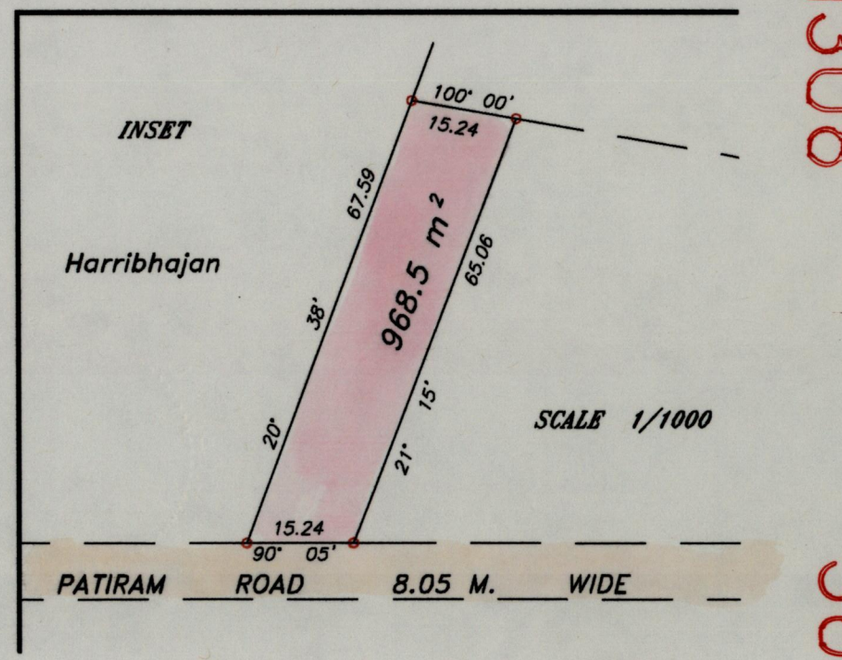

1308

36