R.P.O. Vol. 621 Fol. 405 Vol. 4609 Fol. 167

Cadastral Sheet E.21.J. 55B
Ward of Charuma 1/c,1/d
County of Nariva
Navet

Process ID# 66324

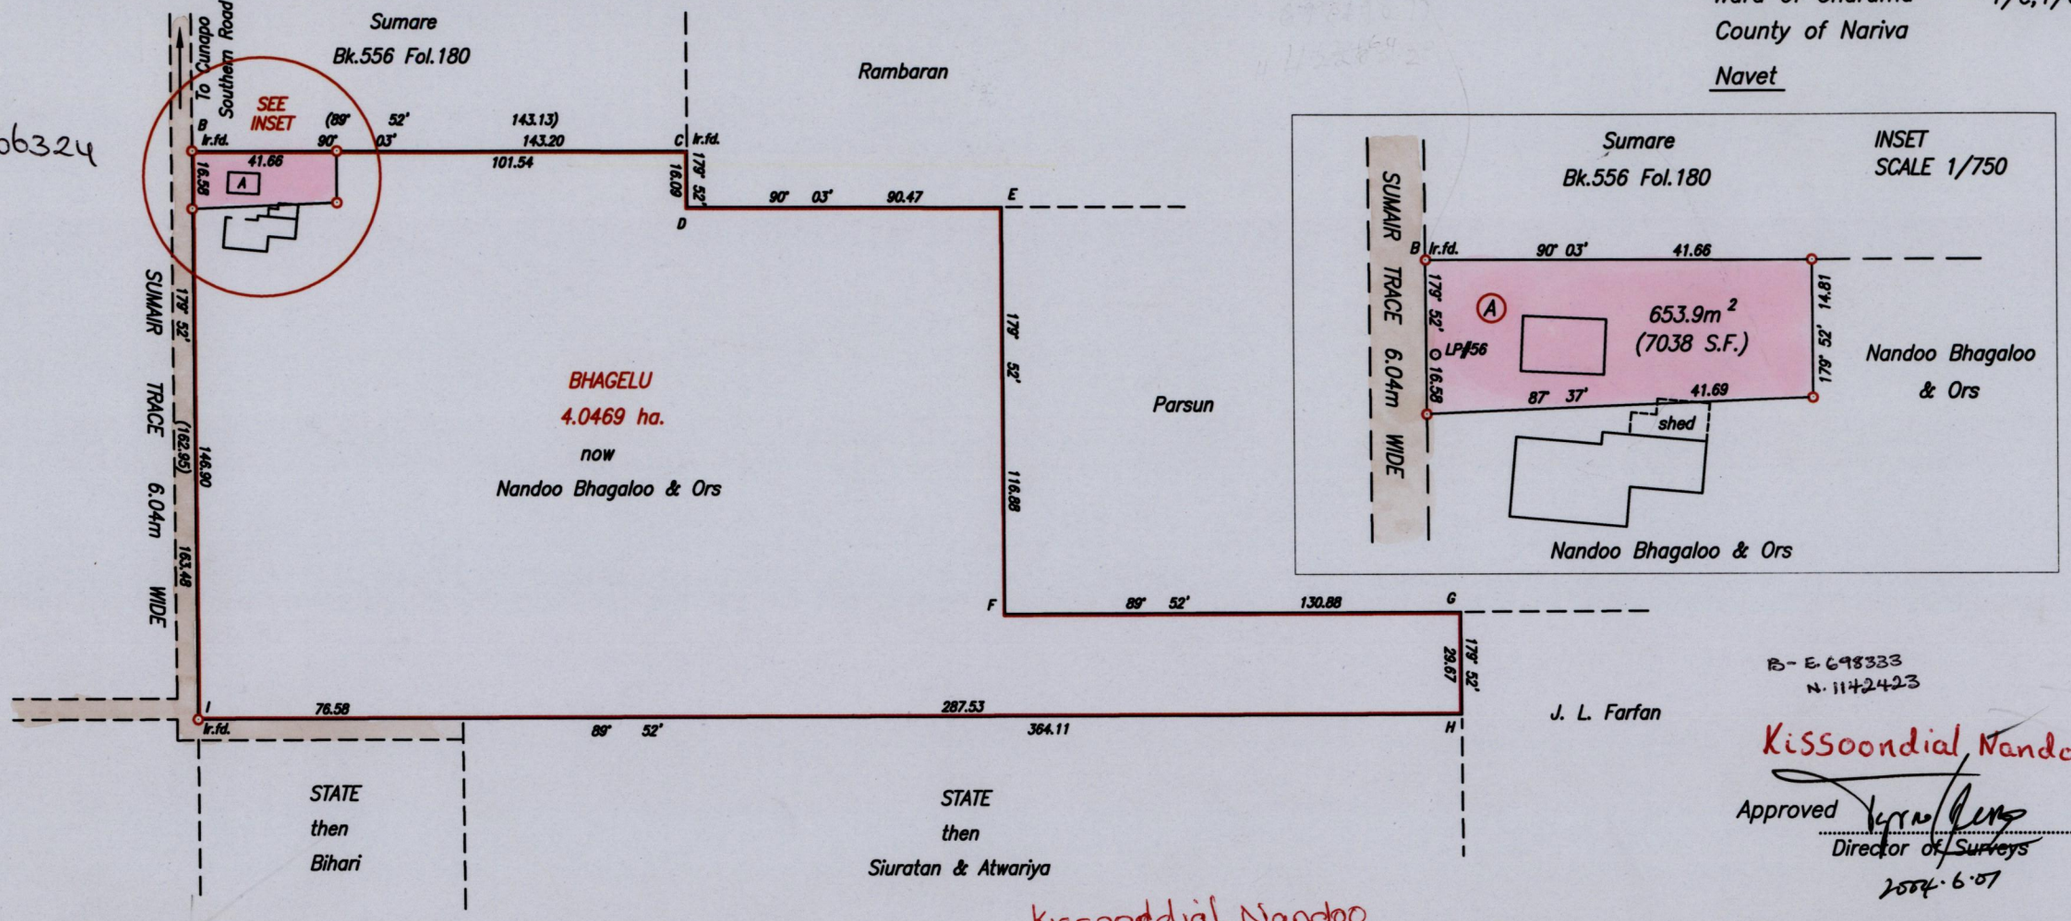

B- E.698333
N.1142423

Kissoondial Nandoo

Approved
Director of Surveys
2004.6.07

Kissoondial Nandoo

o Denotes Ir.put

Bearings are Cassini Grid based on Solar Obseravtions
PLAN of a Parcel of land coloured pink in the Ward of Charuma
Containing six hundred and fifty three point nine square metres
Surveyed by me with due authority in October 2003
In accordance with Regulation 25 (1) of the Land Surveyors' Regulations 1998,
I certify that this plan is correct.

Checked by 14.5.04 Entered on

SCALE 1/2000
Distances are in metres

Station	Bearing	Distance	Station
B	174° 12'	10.20	LP#56

Trinidad & Tobago Land Surveyor 7th May 2004

LAND SURVEY BOARD OF TRINIDAD AND TOBAGO
NASSER ABDUL
TTLS
0062/2004

1308

75