Vol. 4594 Fol. 117

R.P.O. Vol. 593 Fol. 293

C.T. Vol. 1691 Fol. 61

Process ~~ID~~ #74581

Ward of Siparia

County of St. Patrick

Cadastral Sheet G.13.P. & G.14.M. 63F/4/d

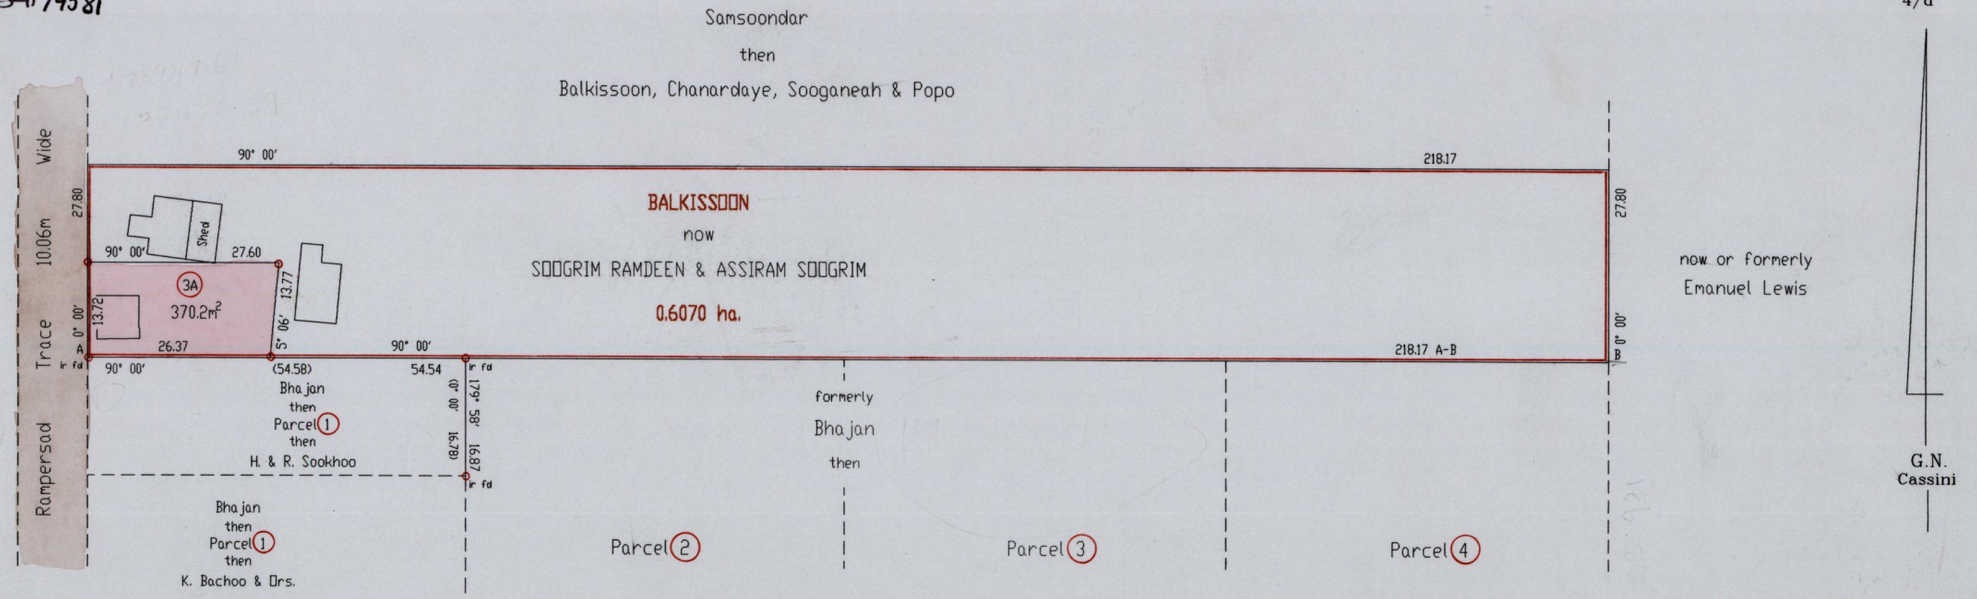

Approved

Director of Surveys

2003.8.26

Note: Parcel 3A to be amalgamated to Parcel shown as 'H. & R. Sookhoo'

References: Bk.985 Fol.14
Bk.1124 Fol.71

SCALE 1: 1000

Marry Sookhoo

Distances are in metres

○ Denotes iron put except otherwise stated

Bearings are Cassini Grid based on Solar Observations

LAND SURVEY BOARD OF TRINIDAD AND TOBAGO
LYNN ANAND ROOPCHAND
TTLS
0071/2002

PLAN of a parcel of land coloured pink in the Ward of Siparia
Containing three hundred and seventy point two square metres
Surveyed by me, with due authority, in March 2002
In accordance with Regulation 25(1) of the Land Surveyors' Regulations 1998, I certify that this plan is correct.

Checked by MT 18-8-02

Entered CMIS 21.10.2013

L. A. Ripcland

Trinidad & Tobago Land Surveyor 2/7/2002

1328

124