Ud. 4651 Fol. 17

R.P.O. Vol. 140 Fol. 117

C.T. Vol. 3483 Fol. 95

Process ID#74447

Ward of Siparia

County of St. Patrick

Cadastral Sheet (G.12.H) 63E / 1/d

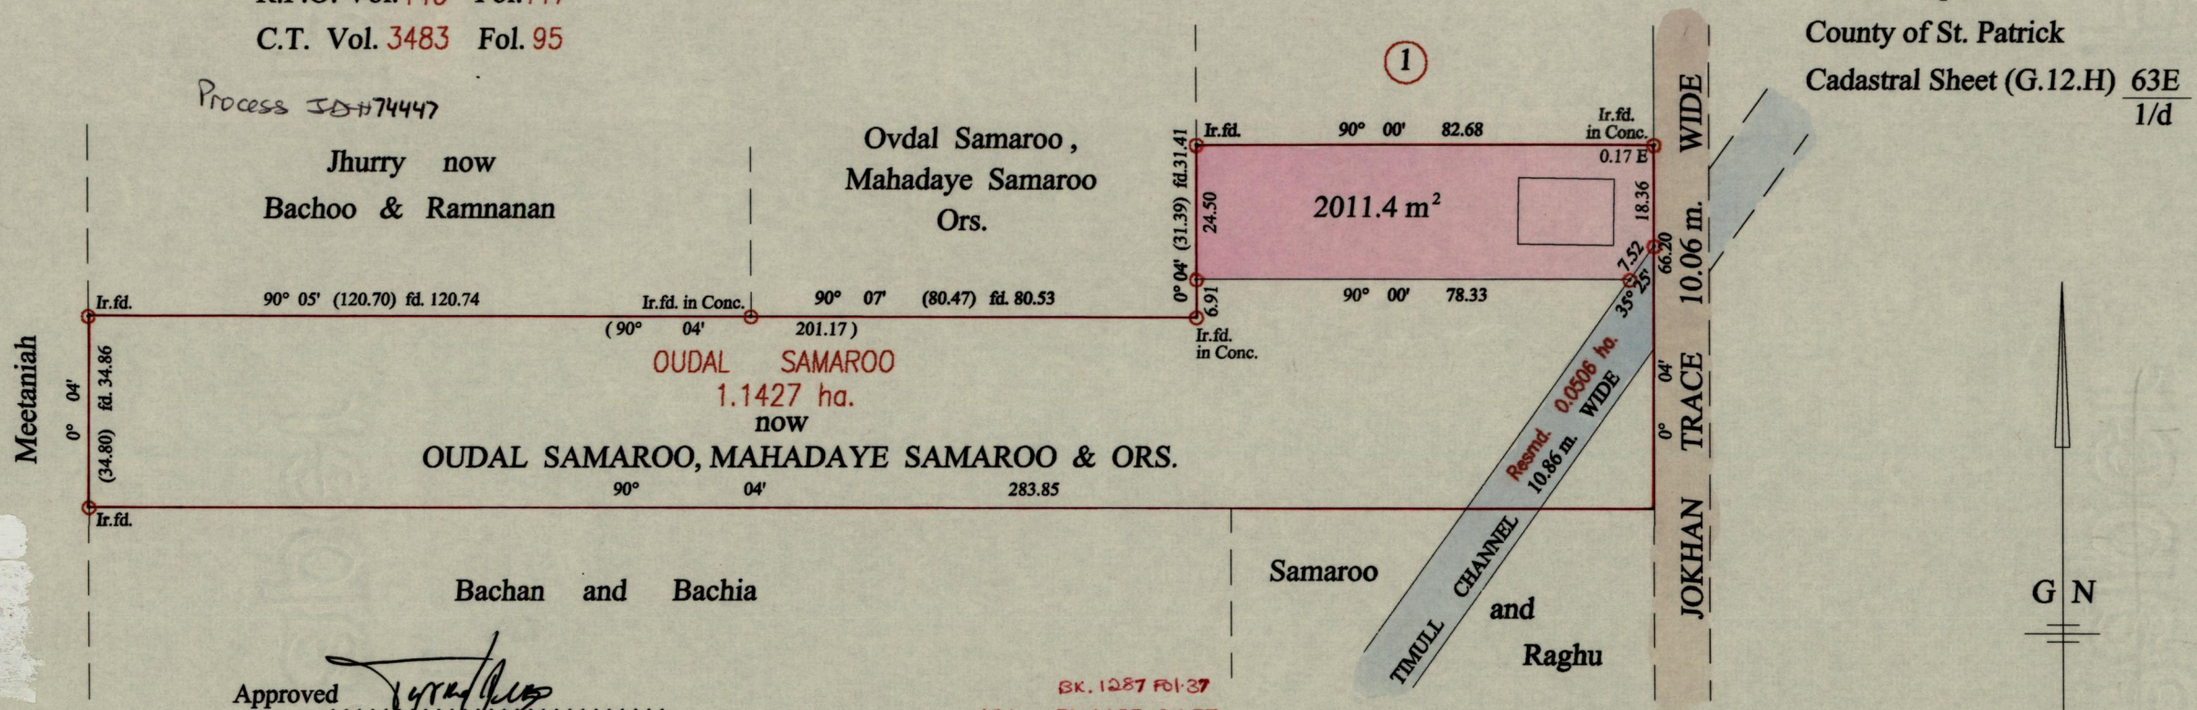

Approved .....
Director of Surveys
25.11.27

Bk. 1287 Fol. 37
Vide Bk. 1163 fol. 37
Sherry and Steve Ashmead Khan

⊙ Denotes Iron put except stated otherwise.

SCALE : 1:1250

Note: Bearings are cassini grid based on solar observations Distances are in metres

PLAN of a Parcel of land coloured pink in the Ward of Siparia
Containing two thousand and eleven point four square metres
Surveyed by me, with due authority, on the 11th. December 2002
In accordance with Regulation 25 (1) of the Land Surveyors' Regulations 1998,
I certify that this plan is correct.

LAND SURVEY BOARD OF TRINIDAD AND TOBAGO
REYNOLD BHIKARRY
TTLS
0099/2003

Checked by ..... Reynold Bhikarry .....

Entered on ..... Trinidad & Tobago Land Surveyor 26th October 2003

1287
125