RPO Vol. 109 Fol. 273
CT. Vol. 1554 Fol. 181

Vol. 5004 Fol. 283

Process ID#74606

REMAINING PORTION

Ward of Siparia
County of St. Patrick
Cadastral Sheet (G.13.J), 63F
3/c

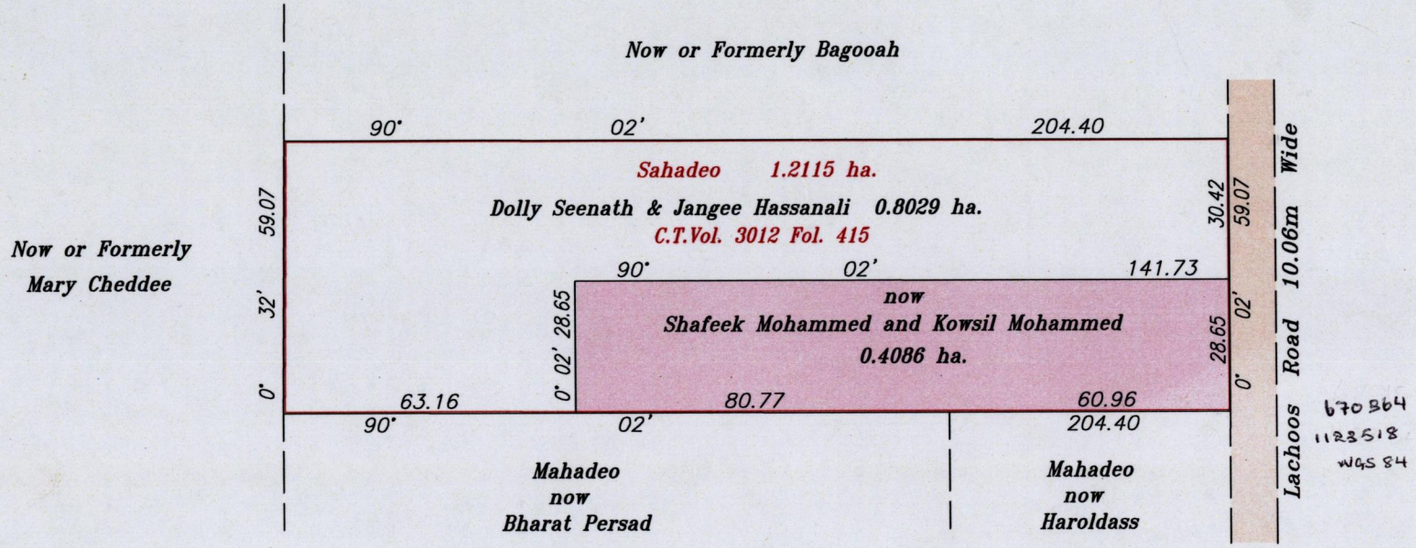

670864
1123518
WGS 84

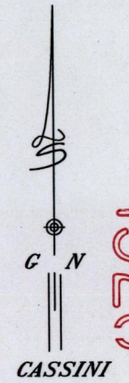

13211

Sherrie Devi Mohammed
Sheraya Devi Seegobin

References
Bk. Vol. 948 : Fol. 67
Bk. Vol. 1135 : Fol. 214
Bk. Vol. 1148 : Fol. 165

Sherrie Devi Mohammed Seegobin
Sheraya Devi Seegobin

SCALE 1 : 1500

Distances are in metres

Approved .....
Director of Surveys
2007.9.21

Note : To obtain compass bearing subtract 2 minutes.

This is a true copy of a diagram of one point two one one five hectares *originally transferred to* Sahadeo *showing a portion coloured pink and containing* zero point four zero eight six hectare *being the remainder after* one (1) *previous transfer of a portion of the land.*
In accordance with Regulation 25 (1) of the Land Surveyors' Regulations 1998, I certify that this plan is correct.

Checked by MM 19/9/07 .....

Entered on CMIS 11.10.2013 .....

.....
Trinidad & Tobago Land Surveyor 11/07/ 200.7

LAND SURVEY BOARD OF TRINIDAD AND TOBAGO
LENNY W. HANOMANSINGH
TTLS
0090/2007

2013