Vol. 4720 fol. 09

R.P.O Vol. 96 Fol. 321
C.T. Vol. 1512 Fol. 5
U.P.R.N No.

Process ID# 74638

REMAINING PORTION PLAN

Ward of Siparia
County of St. Patrick
Cadastral Sheet G.13.G 63.F. 1/d

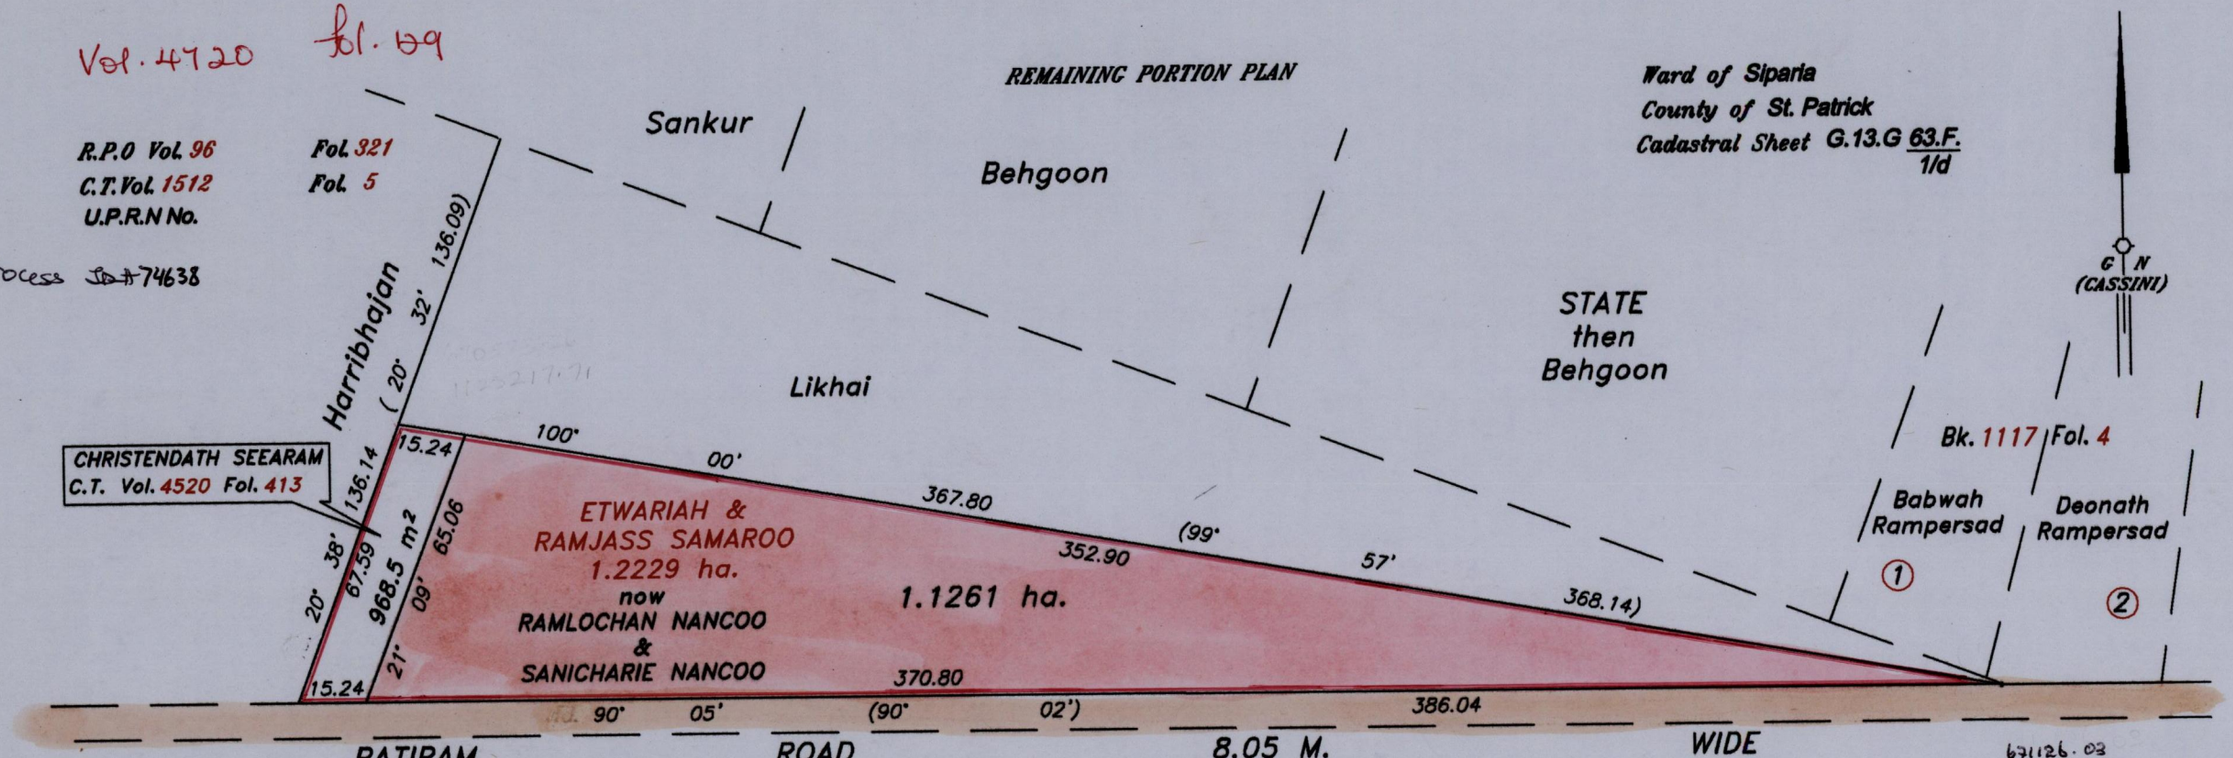

671126.03
1125343.13
WGS 84

Approved .....
Director of Surveys
2005.9.26

SEE 1308:36

Bk. 940 Fol. 124
SCALE 1/1500

Ranji Ramlochan & Ors

Note: Bearings are Cassinin Grid based on Solar Observation Distances are in metres

This is a true copy of a diagram of one point two two two nine hectares originally, transferred to ETWARIAH & RAMJASS SAMAROO , shewing a portion coloured pink and containing one point one two six one hectares being the remainder after (1) one previous transfer of another portion of land.

In accordance with Regulation 25 (1) of the Land Surveyors' Regulations 1998, I certify that this plan is correct.

Checked by 2005.9.21

Entered 10.10.2013

Trinidad & Tobago Land Surveyor.....16.02.....2005

LAND SURVEY BOARD OF TRINIDAD AND TOBAGO
RON GAJADHAR
TTLS
0080/2005

1328

223