21

Vol 4993 Fol 263

R.P O Vol . 34 Fol 93

C.T Vol. 1969 Fol 407

Process ID# 80870

Ward of Moruga

County of Victoria

Cadastral Sheet G 15 F 64 E / 2 / d

G N Cassini

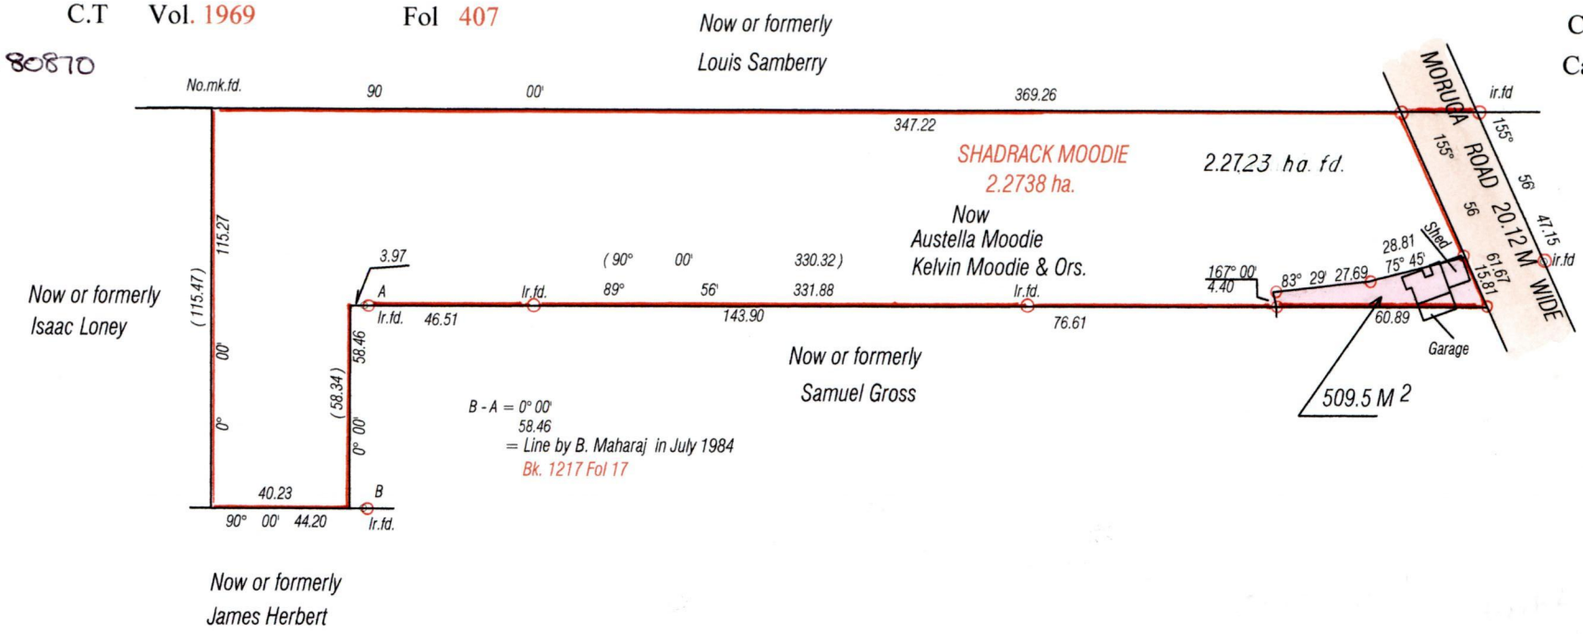

Approved ..... Director of Surveys

2007 03 28

Curtis & Pearl Mohammed

Bearings are CASSINI GRID based on Solar Obs.

SCALE 1: 2000

○ Denotes iron put except otherwise stated

Note: To obtain compass bearings add/subtract minutes Distances are in metres

PLAN of a Parcel of land coloured Pink in the Ward of Moruga

Containing five hundred and nine point five square metres

Surveyed by me, with due authority, in April 2003

In accordance with Regulation 25 (1) of the Land Surveyors Regulations 1998 I certify that this plan is correct.

Checked by..... 2007.3.21

Entered .....

.....

Trinidad and Tobago Land Surveyor 31st April 2006

LAND SURVEY BOARD OF TRINIDAD AND TOBAGO
HOLLIS J. EVERSLEY
TTLS
0013/2006

1331

1331

21