R.P.O. Vol. 11 Fol. 467
C.T. Vol. 2433 Fol. 277

Ward of Naparima
County of Victoria
Cadastral Sheet (G.13.B.) 63.F. 1/a

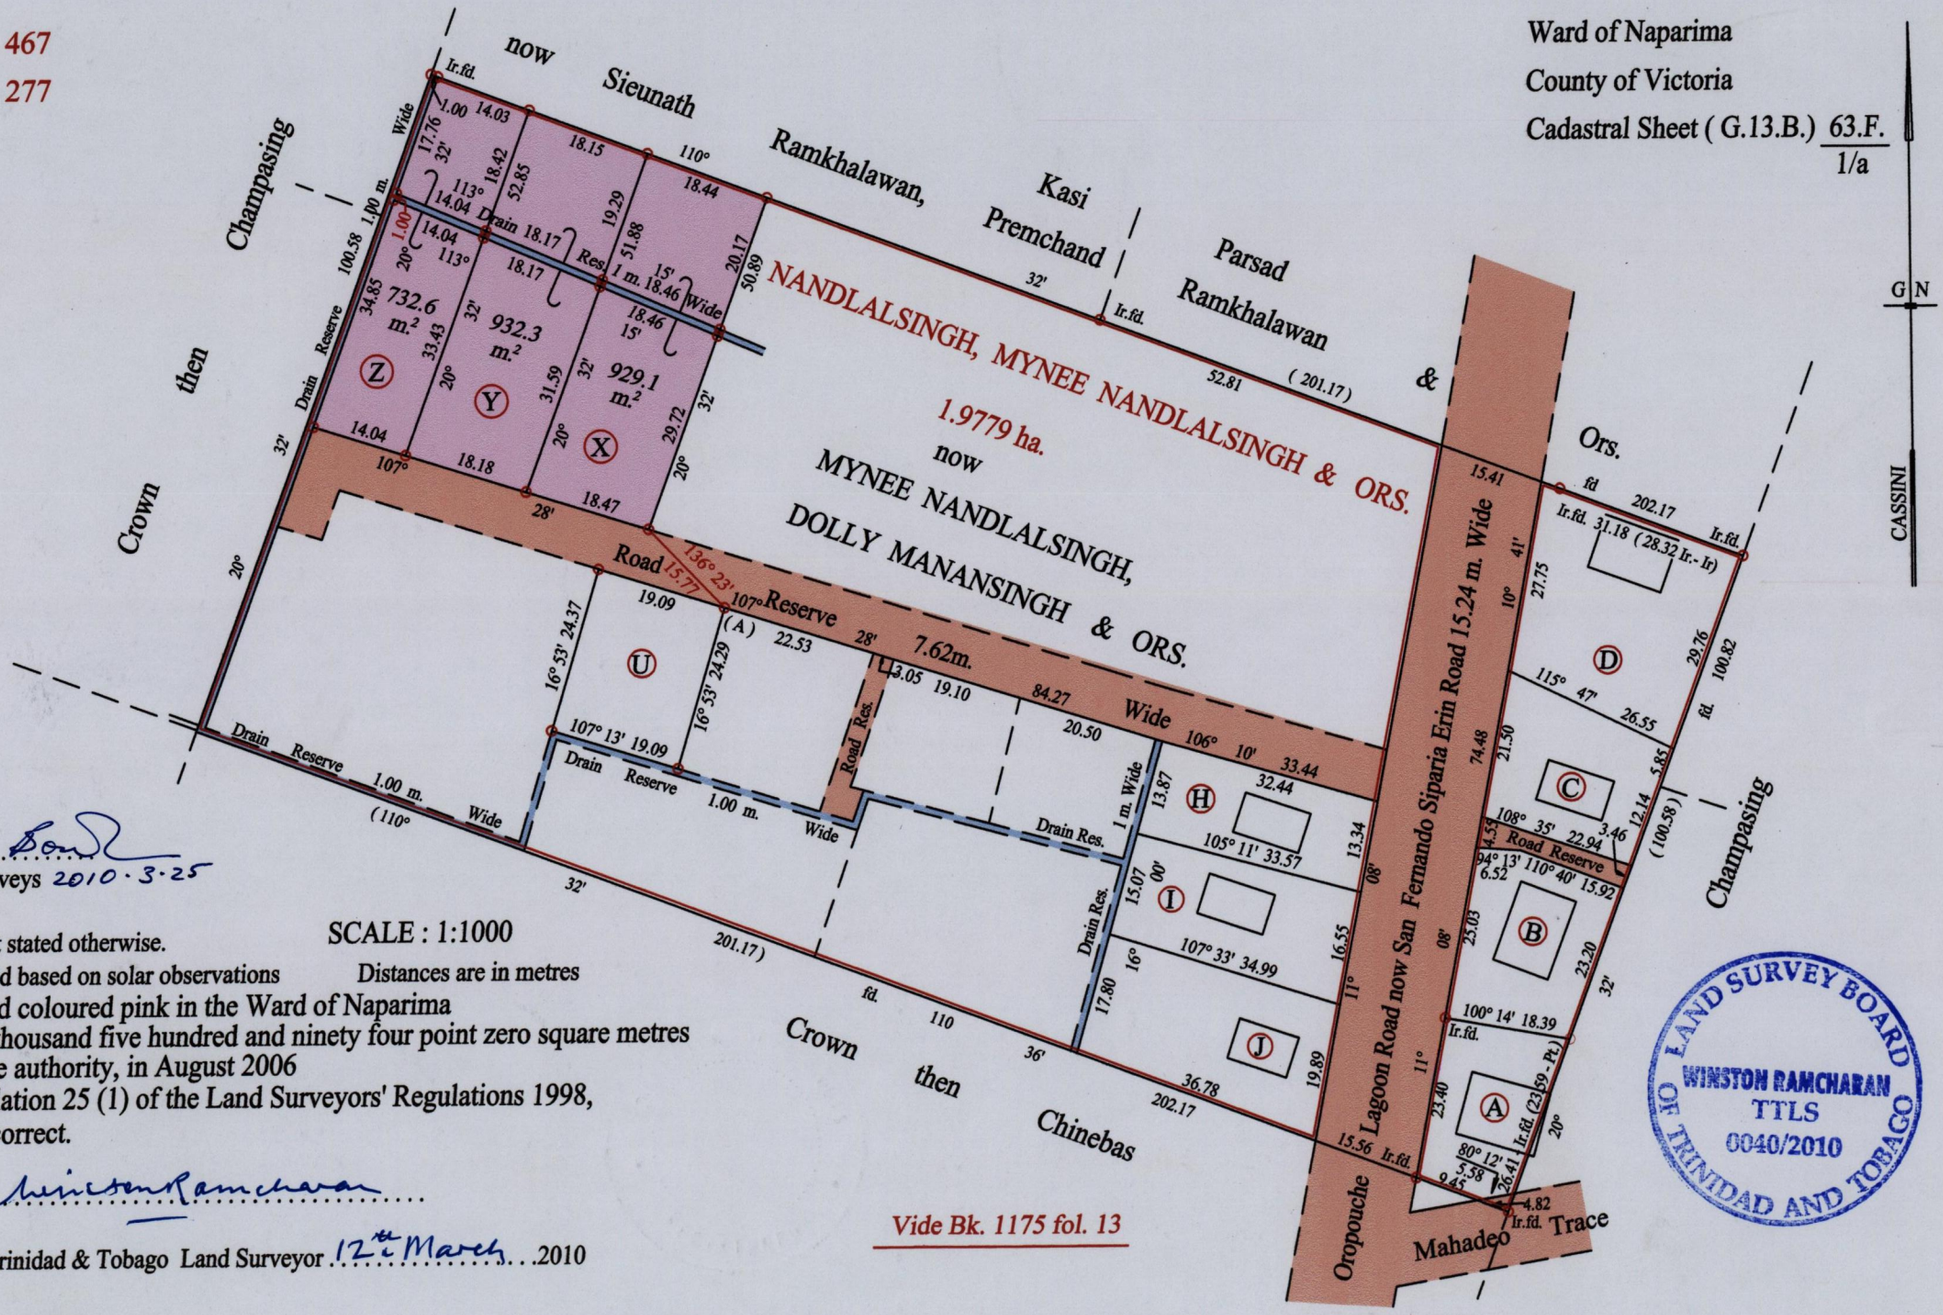

Station (A)
E 0669717
N 1127510
Reading taken with
Handheld G.P.S.
U.T.M. 20 Naparima
± 5m.

Approved .....
Director of Surveys 2010·3·25

SCALE : 1:1000

o Denotes Iron put except stated otherwise.

Note: Bearings are cassini grid based on solar observations Distances are in metres

PLAN of 3 Parcels of land coloured pink in the Ward of Naparima
Containing together two thousand five hundred and ninety four point zero square metres
Surveyed by me, with due authority, in August 2006
In accordance with Regulation 25 (1) of the Land Surveyors' Regulations 1998,
I certify that this plan is correct.

Checked by ..... 22/3/10 .....

Entered on ..... Trinidad & Tobago Land Surveyor ..... 12th March ...2010

Vide Bk. 1175 fol. 13

LAND SURVEY BOARD OF TRINIDAD AND TOBAGO
WINSTON RAMCHARAN
TTLS
0040/2010

1333

167