R.P.O Vol. 28 Fol. 237
C.T. Vol. 2167 Fol. 603

Ward of Naparima
County of Victoria
Cadastral Sheet (G.8.N), 63C / 3/c

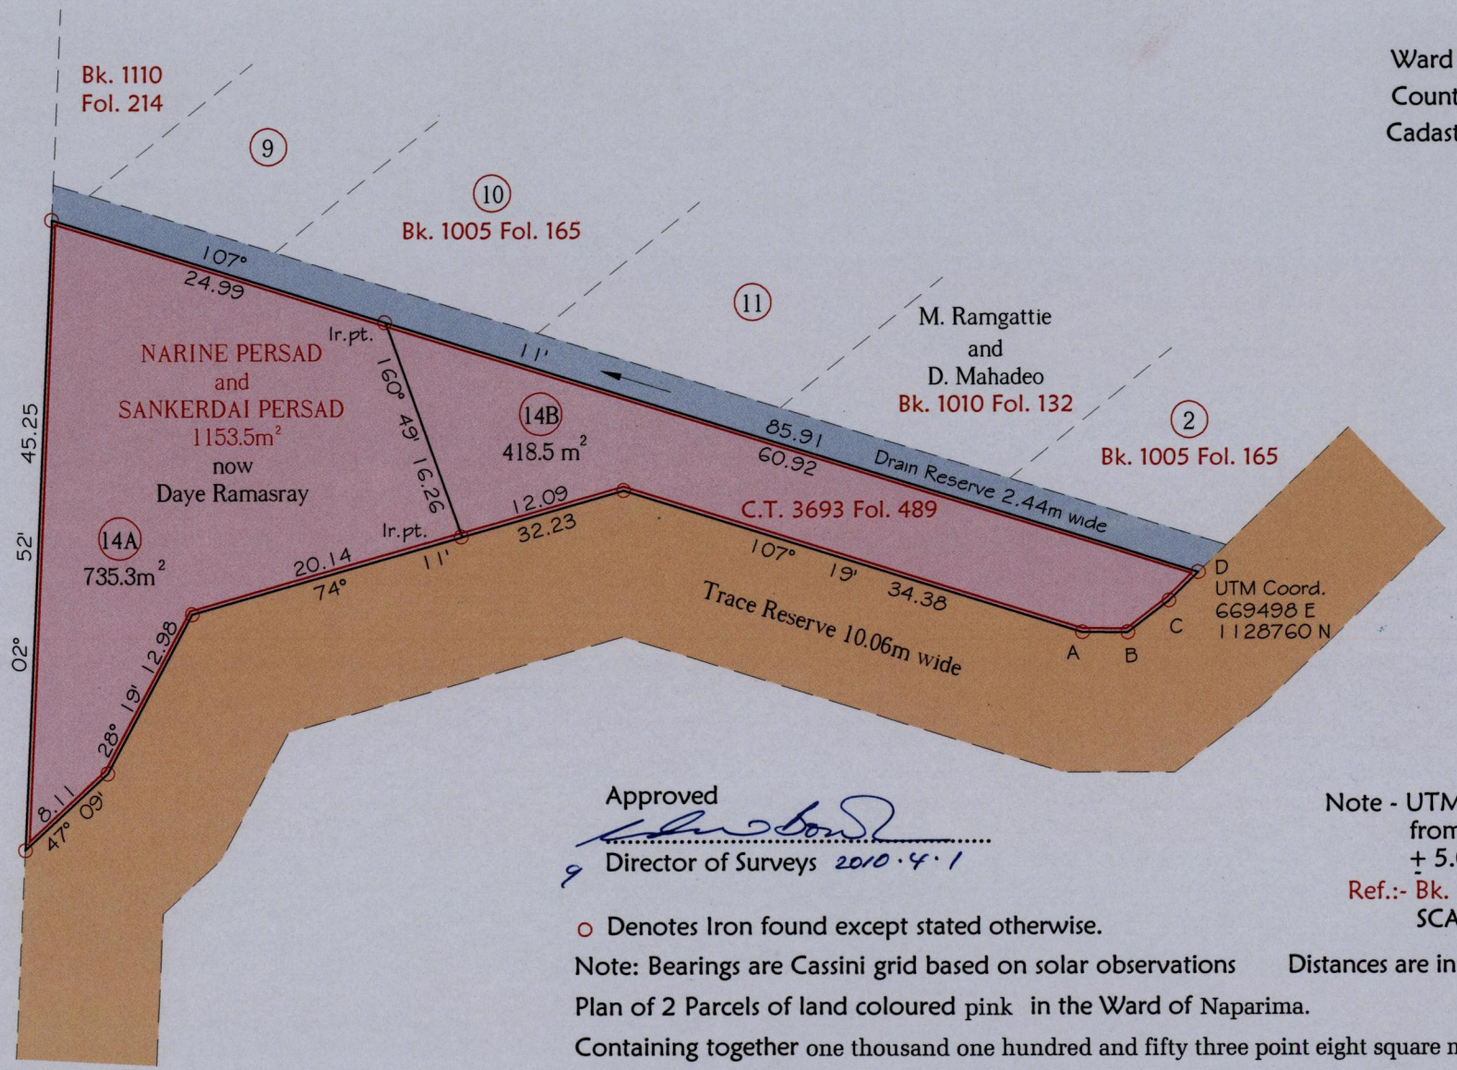

now or formerly
The New Colonial Co.

STATION	BEARING	DISTANCE
A-B	90° 11'	3.26
B-C	53° 01'	3.78
C-D	46° 19'	2.96

Approved

.....

Director of Surveys 2010.4.1

Note - UTM (NAP) Coordinates obtained from hand held GPS receiver ± 5.00m

Ref.:- Bk. 1155 Fol. 672

SCALE 1:500

o Denotes Iron found except stated otherwise.

Note: Bearings are Cassini grid based on solar observations Distances are in metres.

Plan of 2 Parcels of land coloured pink in the Ward of Naparima.

Containing together one thousand one hundred and fifty three point eight square metres.

Surveyed by me, with due authority, in May 2009

In accordance with Regulation 25(1) of the Land Surveyors' Regulations 1998,

I certify that this plan is correct.

Checked by 10-03-23

.....

Entered .....

Trinidad & Tobago Land Surveyor 23.03.2010

LAND SURVEY BOARD OF TRINIDAD AND TOBAGO
RON GAJADHAR
TTLS
0080/2010

1333

1683