REMAINING PORTION

R.P.O.Vol. 129 Fol. 291
C.T.Vol. 648 Fol. 403
U.P.R.N.

Ward of Erin
County of St. Patrick
Cadastral Sheet G.16.N. 72C/3/d & 72F/1/b

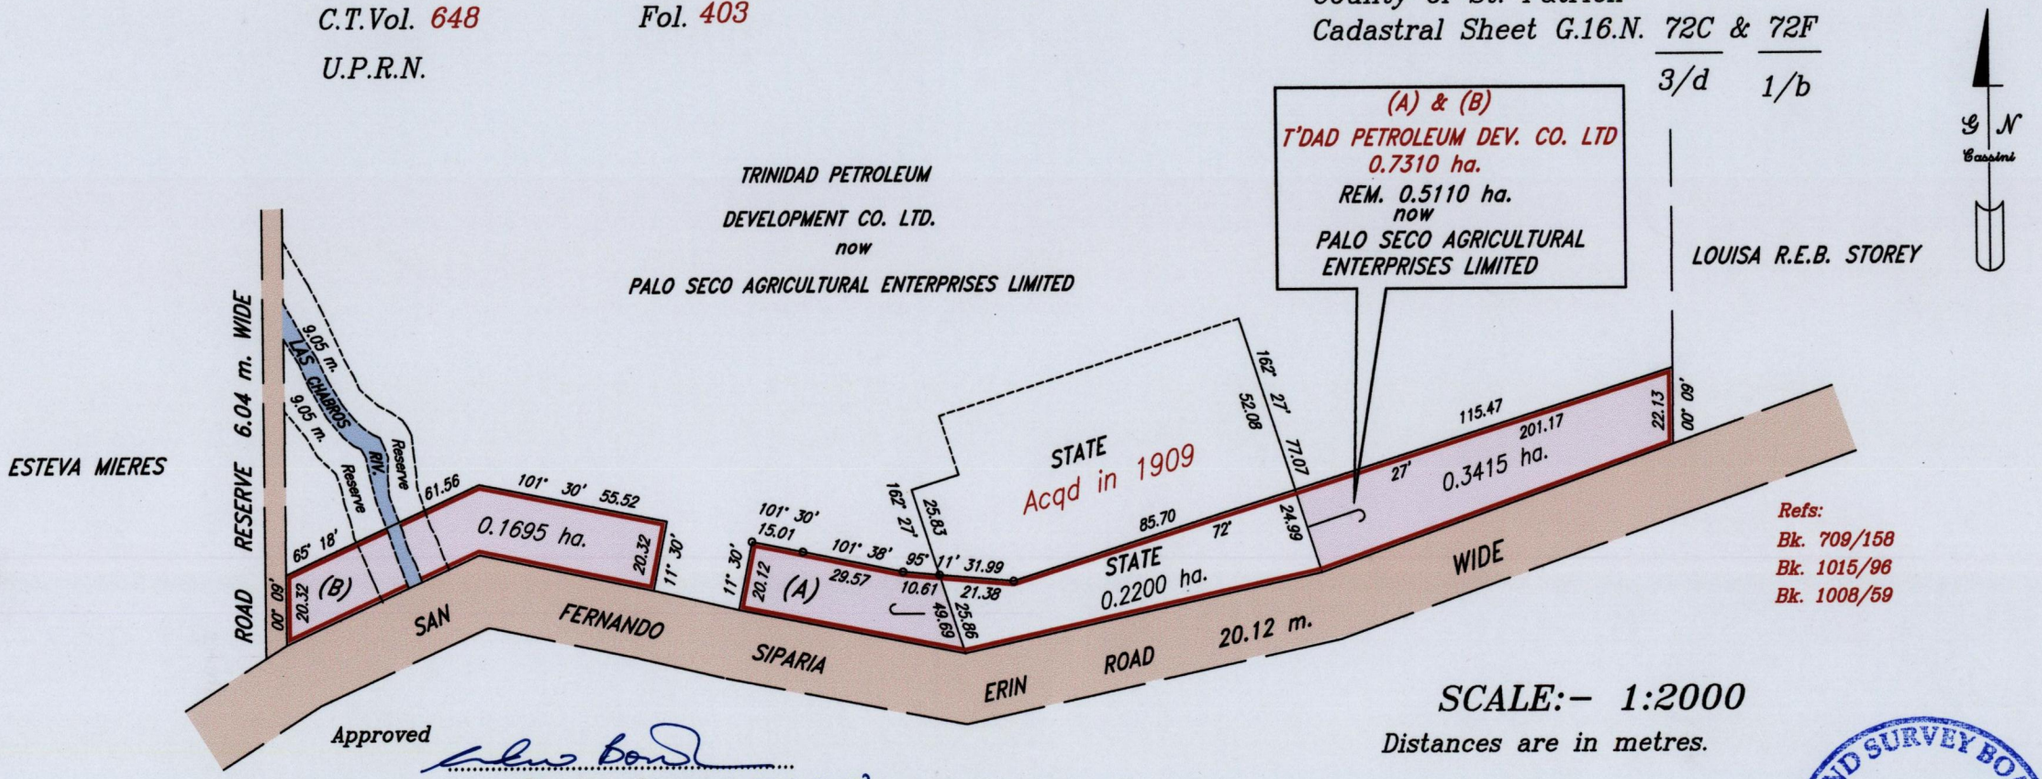

Refs:
Bk. 709/158
Bk. 1015/96
Bk. 1008/59

SCALE:- 1:2000

Distances are in metres.

Approved .....
Director of surveys 2010.4.12

Note: To obtain compass bearing add/subtract 9 minutes

This is a true copy of a diagram of (A) zero point five six one five hectares. (B) zero point one six nine five hectares originally transferred to TRINIDAD PETROLEUM DEVELOPMENT CO. LTD. shewing a portion coloured pink and containing together zero point five one one zero hectares being the remainder after one previous transfer of another portion of land

In accordance with rule 25 (1) of the Land Surveyors' Regulations 1998,
I certify that this plan is correct.

Checked by MM 9/4/10 .....Winston Ramcharan.....

Entered on..... Trinidad and Tobago Land Surveyor ..... 29th March 2010

LAND SURVEY BOARD OF TRINIDAD AND TOBAGO
WINSTON RAMCHARAN
TTLS
0040/2010

1333 23/1/85 1333