R.P.O. Vol. 24 Fol. 537
C.T. Vol. 2457 Fol. 111

Ward of Savana Grande
County of Victoria
Cadastral Sheet (G.9.O) 64.A. 4/d

E 0678901
N 1127966
Reading taken with
Handheld G.P.S.
Garmin 76S
U.T.M. Zone 20
Naparima

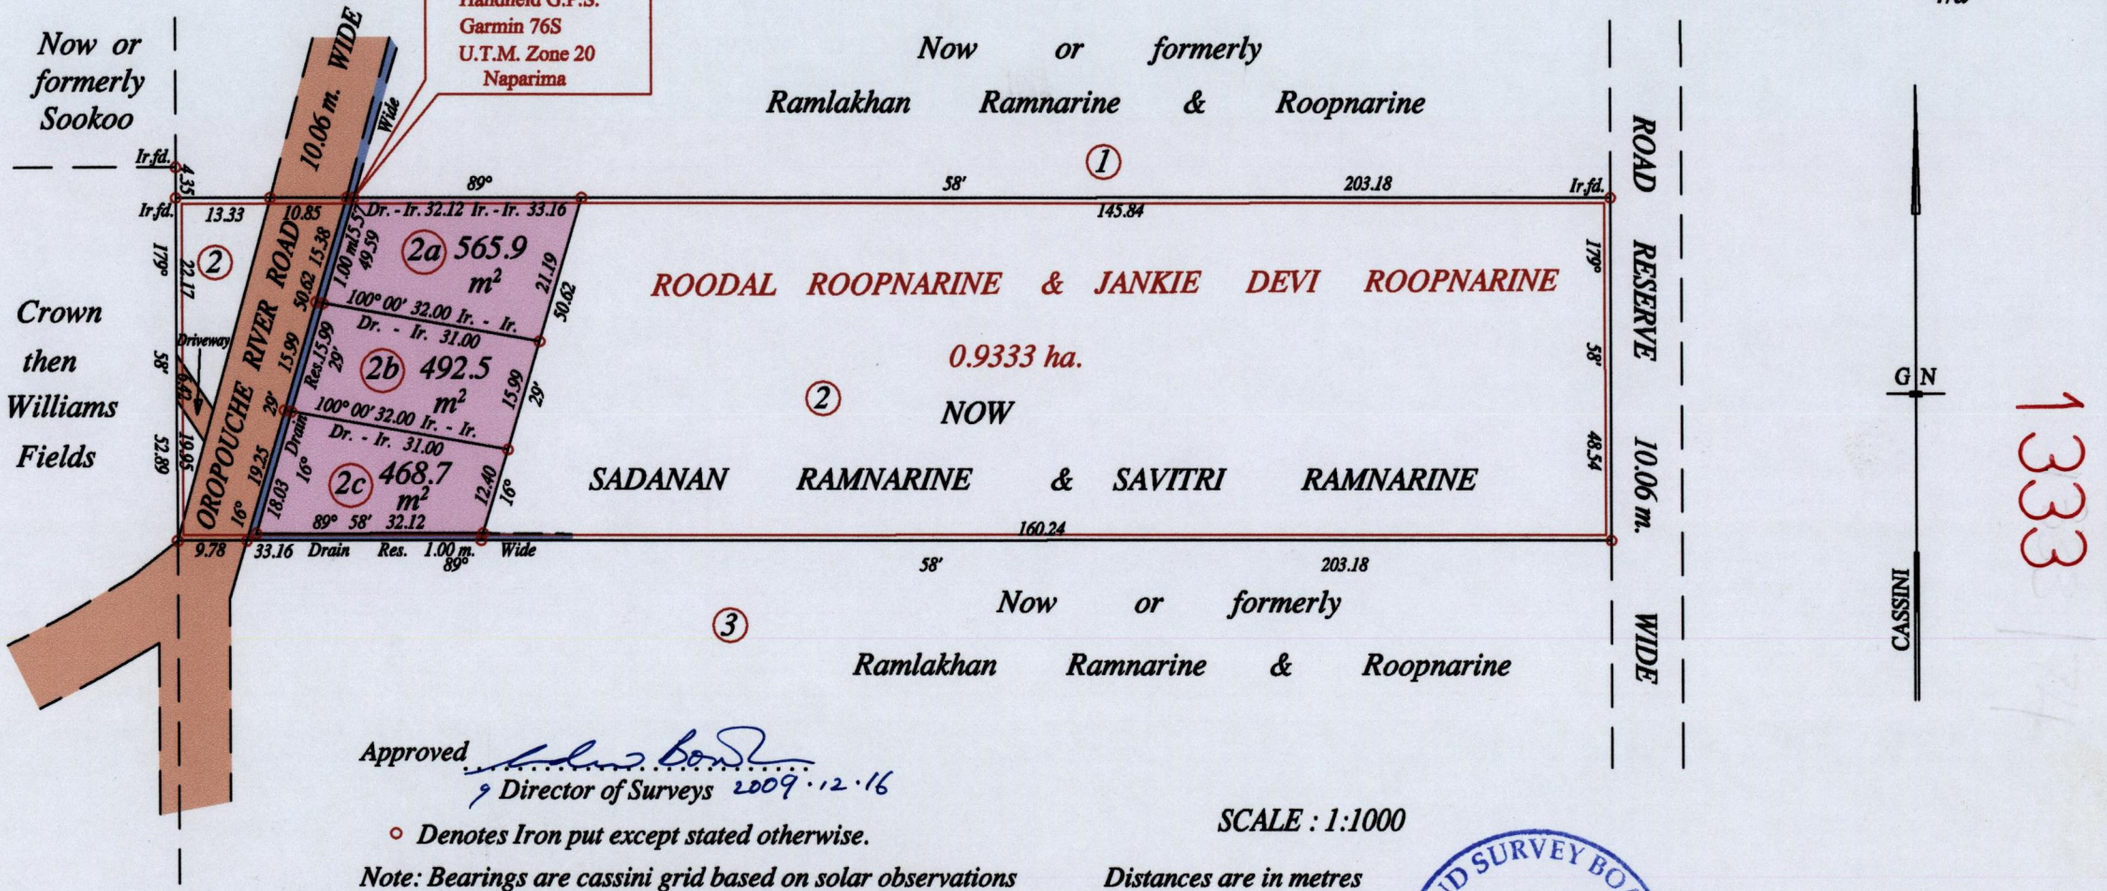

Approved .....
Director of Surveys 2009.12.16

SCALE : 1:1000

○ Denotes Iron put except stated otherwise.

Note: Bearings are cassini grid based on solar observations Distances are in metres

PLAN of 3 Parcels of land coloured pink in the Ward of Savana Grande
Containing together zero point one five two seven hectares
Surveyed by me, with due authority, in July 2008
In accordance with Regulation 25 (1) of the Land Surveyors' Regulations 1998,
I certify that this plan is correct.

LAND SURVEY BOARD OF TRINIDAD AND TOBAGO
HARVEY RAMREKHA
TTLS
0067/2009

Checked by 9/11/09

Entered on ..... Trinidad & Tobago Land Surveyor 15.10. 2008

1333

74