R.P.O. Vol. 156 Fol. 1

C.T. Vol. 2930 Fol. 143

Ward of Montserrat

County of Caroni

Cadastral Sheet (D 19 O) 44 F / 1/c

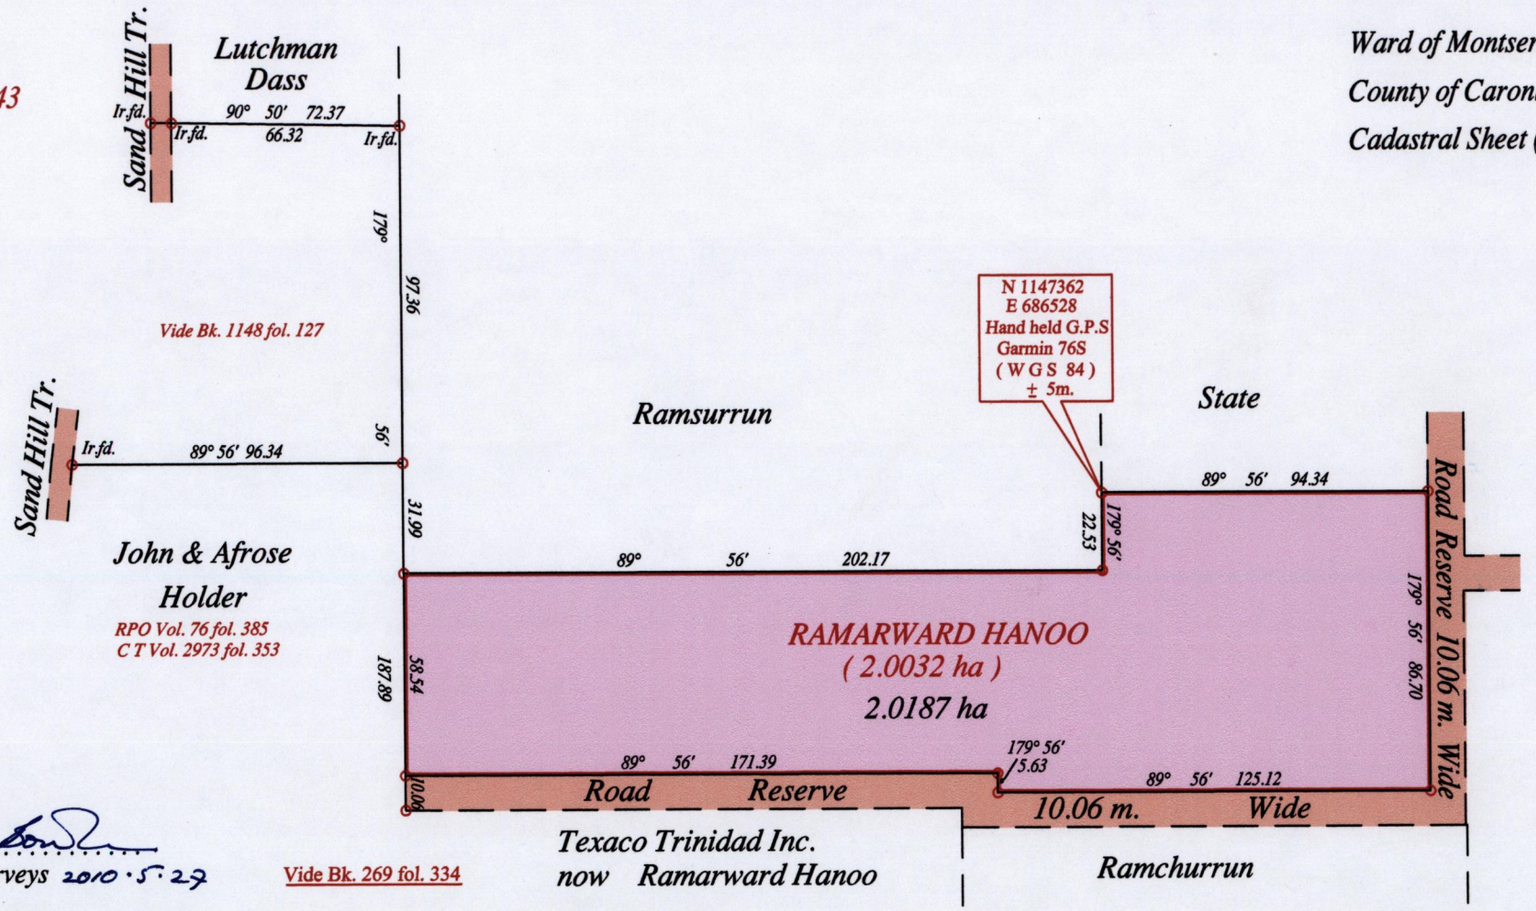

Approved .....

for Director of Surveys 2010.5.27

○ Denotes Iron put except stated otherwise.

SCALE : 1:2000

Note: Bearings are cassini grid based on solar observations

Distances are in metres

PLAN of a Parcel of land coloured pink in the Ward of Montserrat

Containing two point zero one eight seven hectares

Surveyed by me, with due authority, in June 2009

In accordance with Regulation 25 (1) of the Land Surveyors' Regulations 1998,

I certify that this plan is correct.

LAND SURVEY BOARD OF TRINIDAD AND TOBAGO
WINSTON RAMCHARAN
TTLS
0040/2010

Checked by MM. 25/5/10 .....

Entered on ..... Trinidad & Tobago Land Surveyor . 14th May 2010

1336

19