R.P.O. Vol 104 fol. 605 1336 1336/95

C.T. Vol 4919 fol. 525

U.P.R.N.

Cadastral Sheet 63 E / 2 / d , G.13.E 95

Ward of Siparia

County of St Patrick

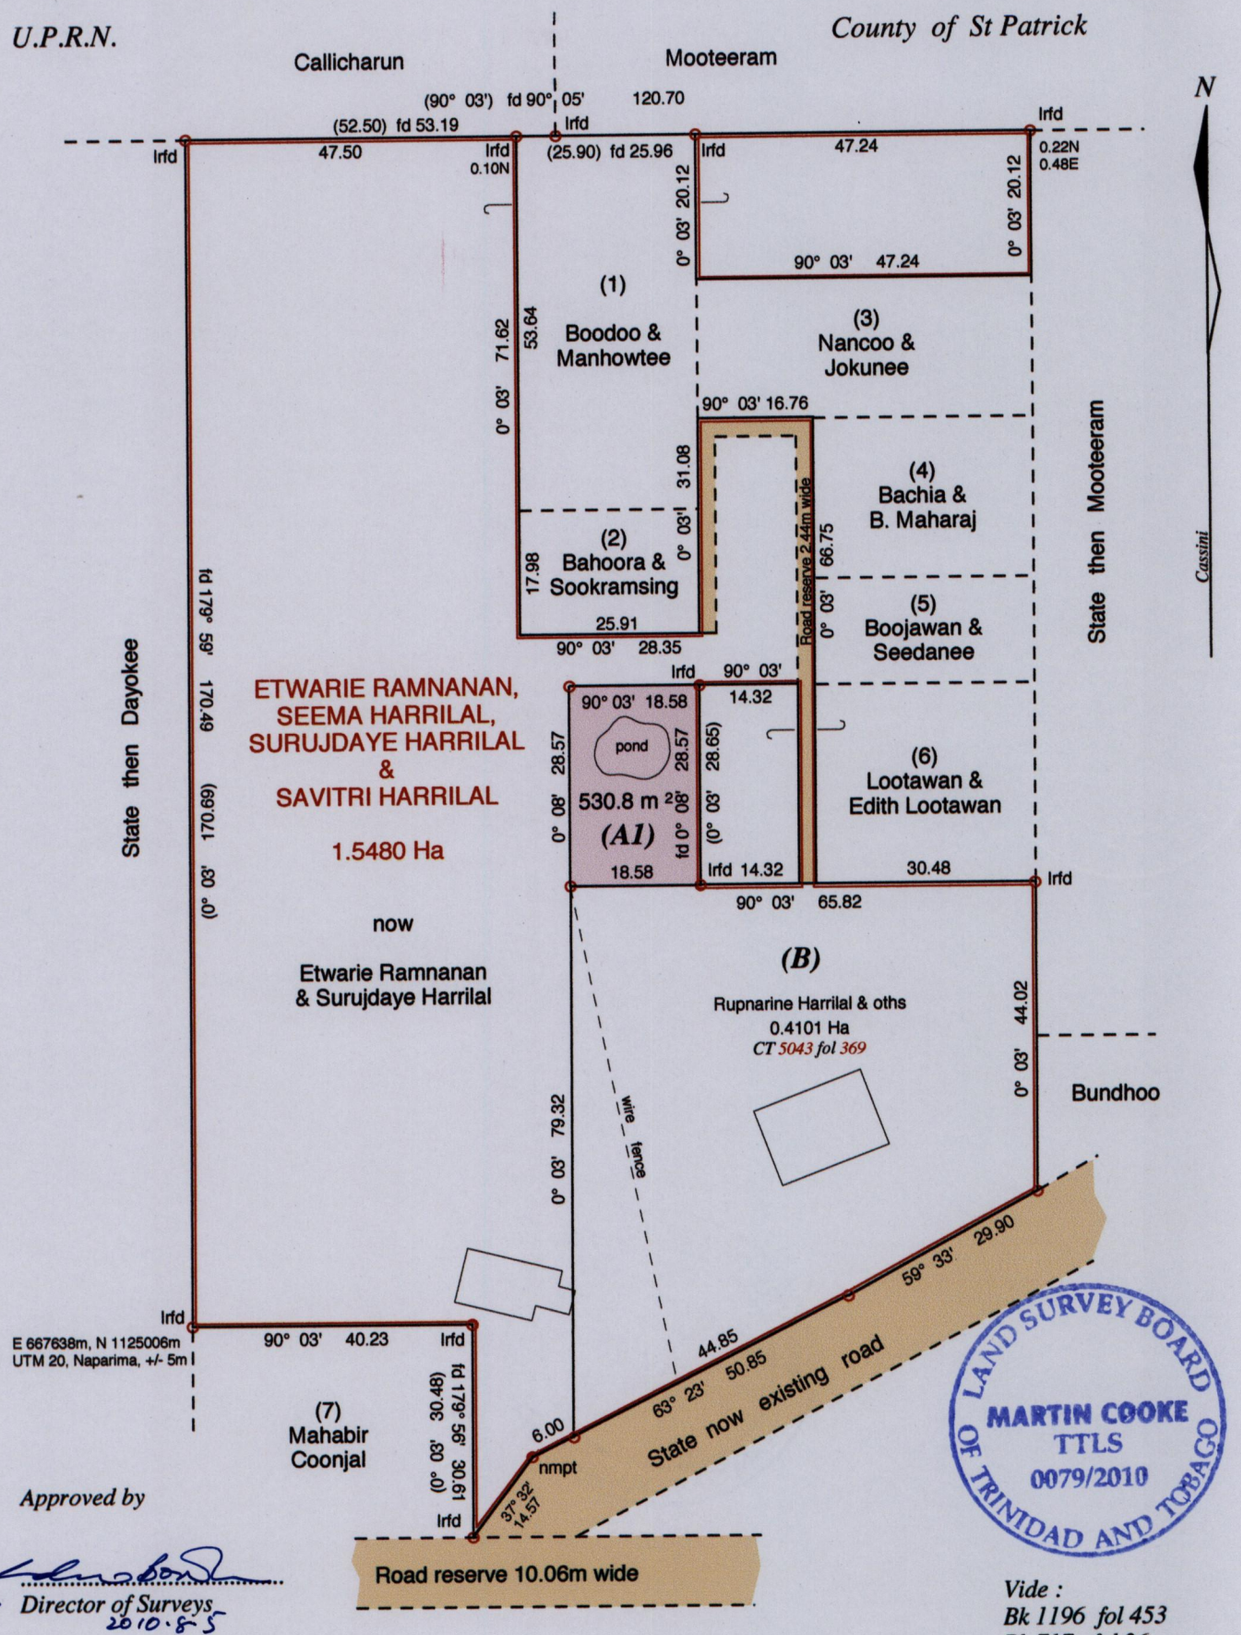

Approved by

Director of Surveys
2010-8-5

LAND SURVEY BOARD OF TRINIDAD AND TOBAGO
MARTIN COOKE
TTLS
0079/2010

Vide :
Bk 1196 fol 453
Bk 717 fol 26

NOTE: PARCELS (B) & (A1) TO BE CONSOLIDATED

SCALE 1 : 1000

Distances are in metres

o Denotes Iron Put unless otherwise stated

Bearings are Cassini Grid based on Solar Obs.

PLAN of a Parcel of land coloured pink in the Ward of Siparia

Containing five hundred & thirty point eight square metres

Surveyed by me, with due authority, in April 2007

In accordance with Regulation 25(1) of the Land Surveyors' Regulations 1998, I certify that this plan is correct.

Checked by..... 29/7/10 .....

Entered on..... Trinidad & Tobago Land Surveyor ..... 16th July 2010